A.B.Roger & Young
Chartered Architect & Surveyors
9 Macgregor Street, Brechin
Tel: 01356 622125 Fax: 622644

Job Title:
Proposed Re-Development of
The Letham Hotel, Angus
For Mr & Mrs Herring

Scale	Date
1:250 & 1:1250 @ A2	March 2016
Drawing Title	**Drawn By**
Site & Location Plan	JWW
Drawing No.	**Checked By**
2016/LH/01	SWP

Revisions:

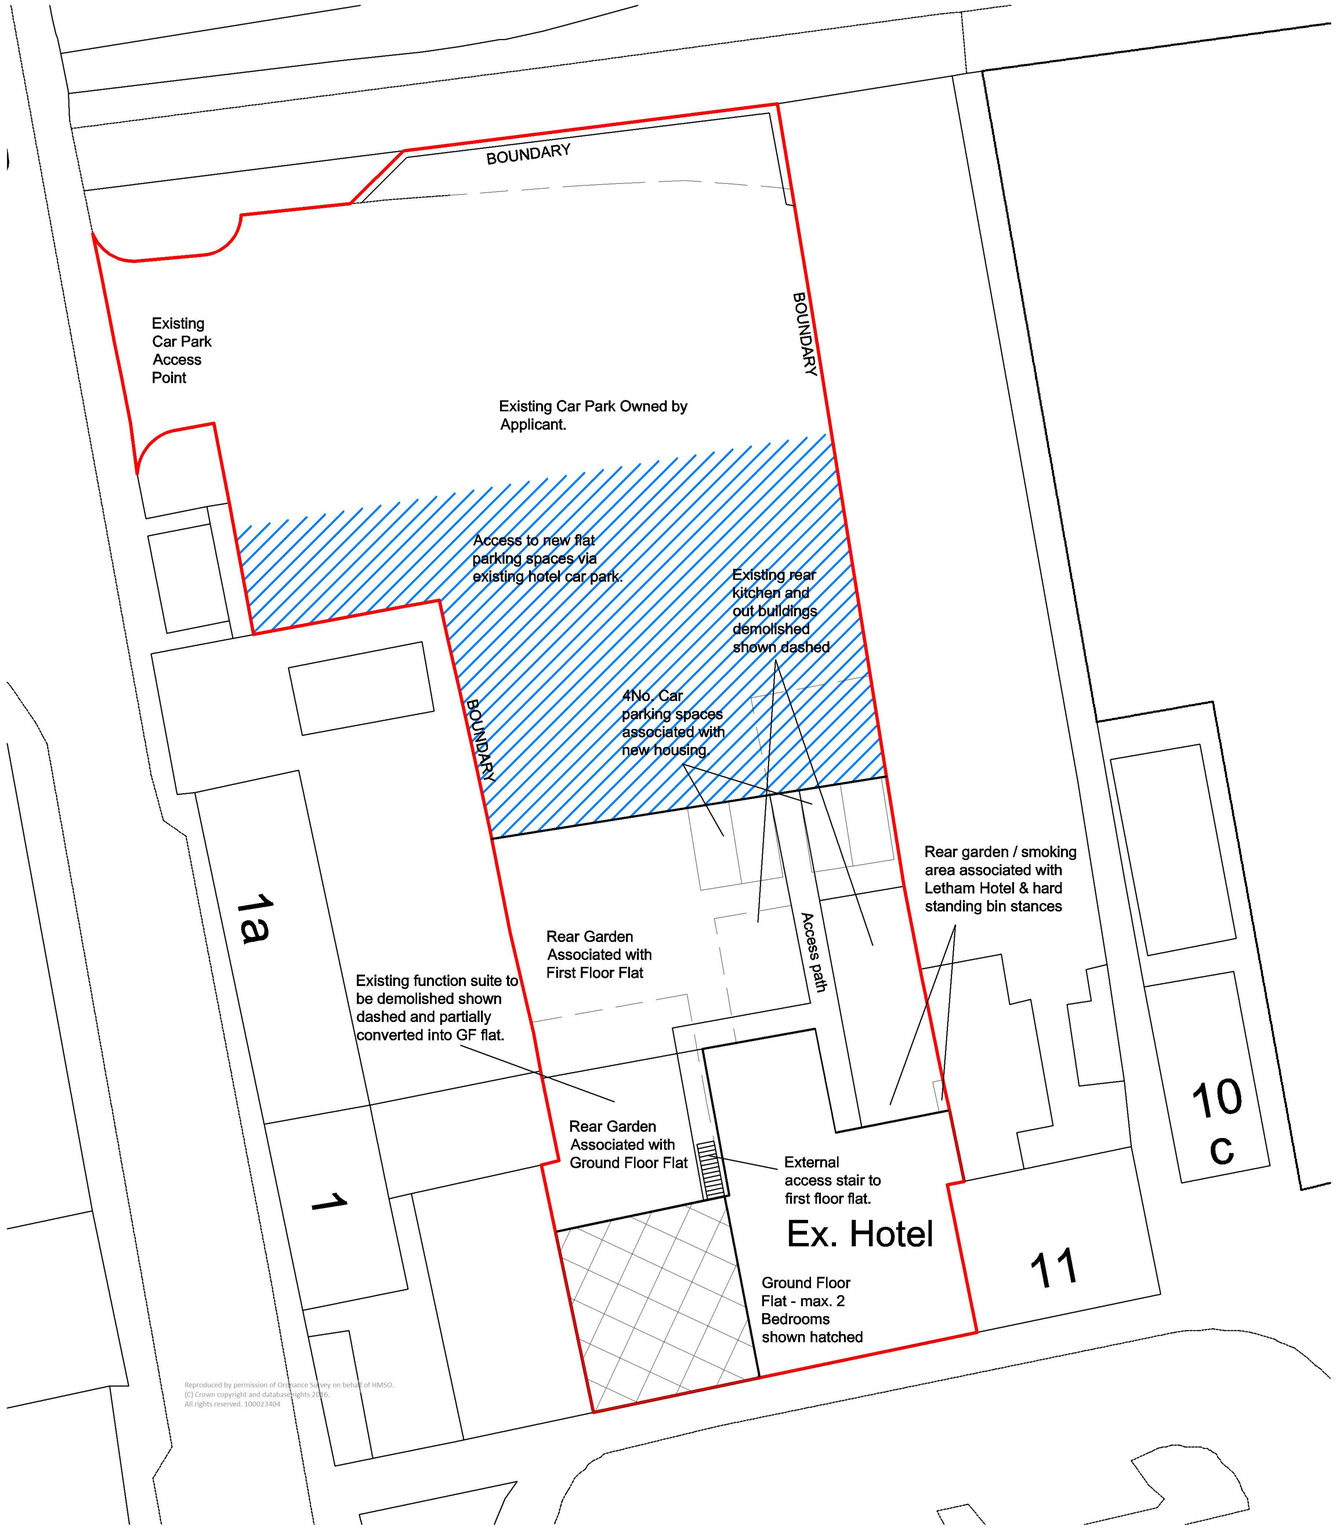

Site Plan - Scale 1.250

0 1 2 3 4 5 6 7 8 9 10

Plans Scale 1cm = 2.5m

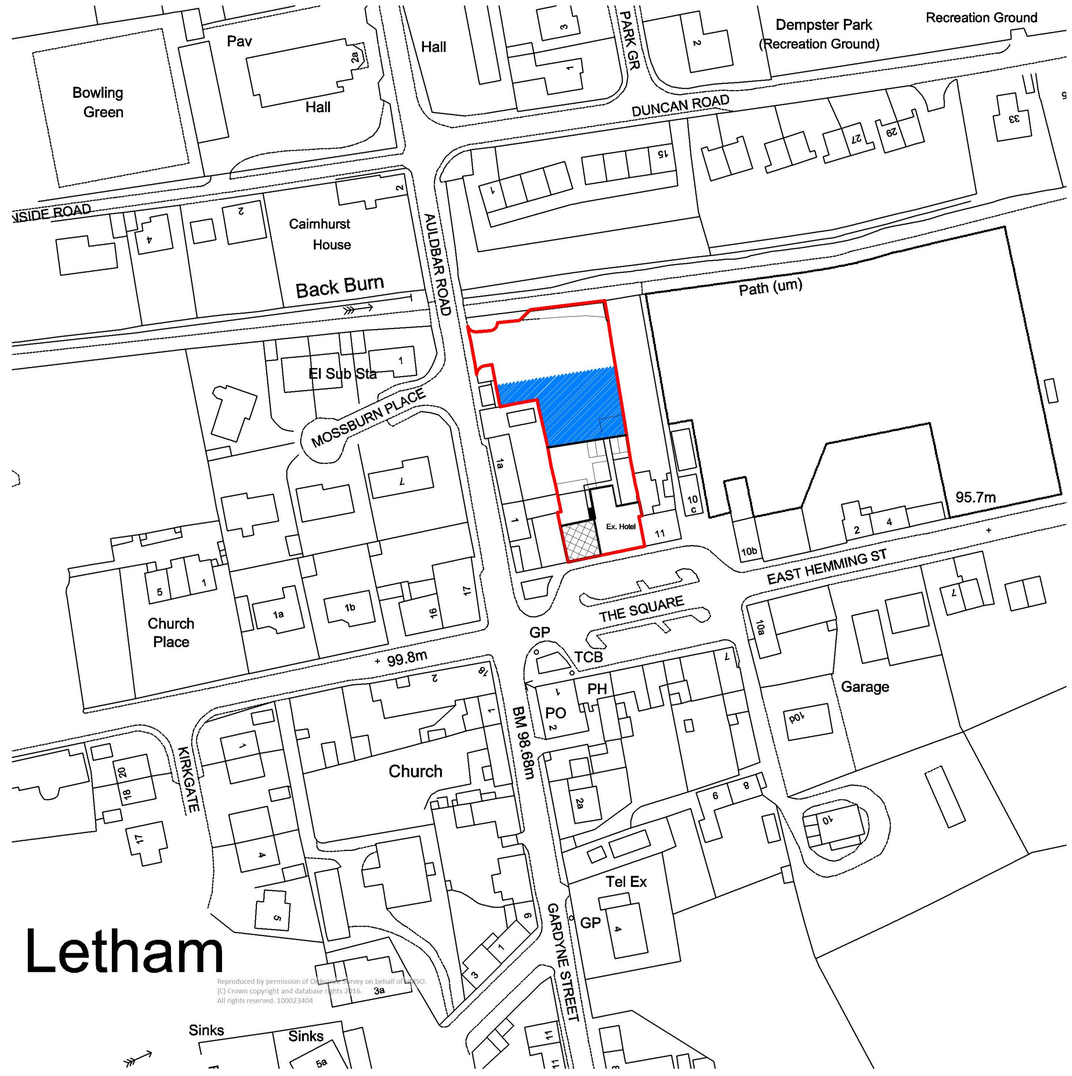

Location Plan - Scale 1.1250

0 1 2 3 4 5 6 7 8 9 10

Plans Scale 1cm = 12.5m