Drawing No. 12208A/03/001: Revision F – Proposed Site Access Layout Phase 1 **APPENDIX 5**

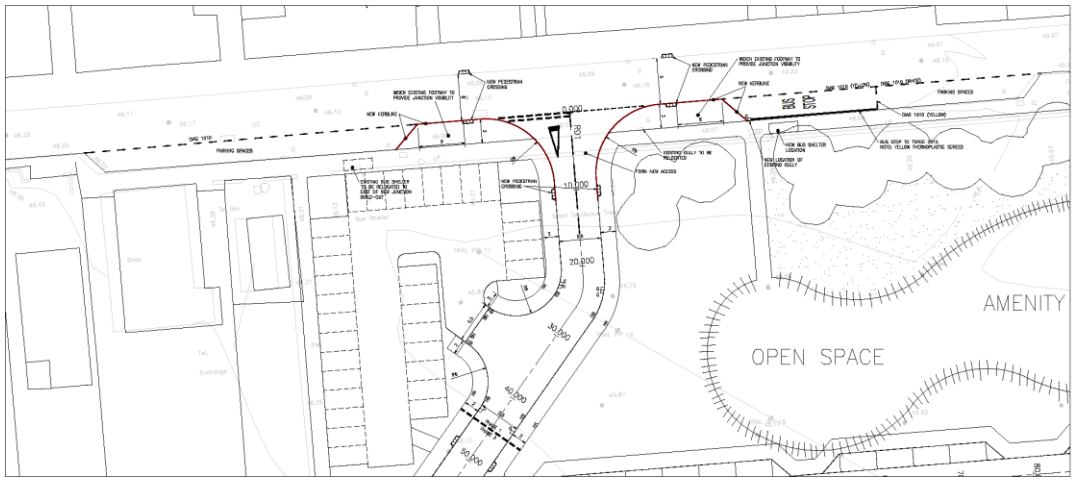

PROPOSED WESTERN ACCESS
SCALE 1:250

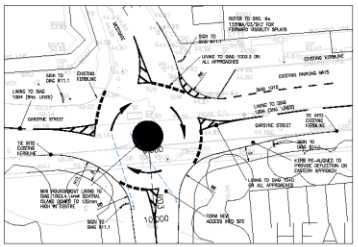

PROPOSED MINI-ROUNDABOUT
SCALE 1:200

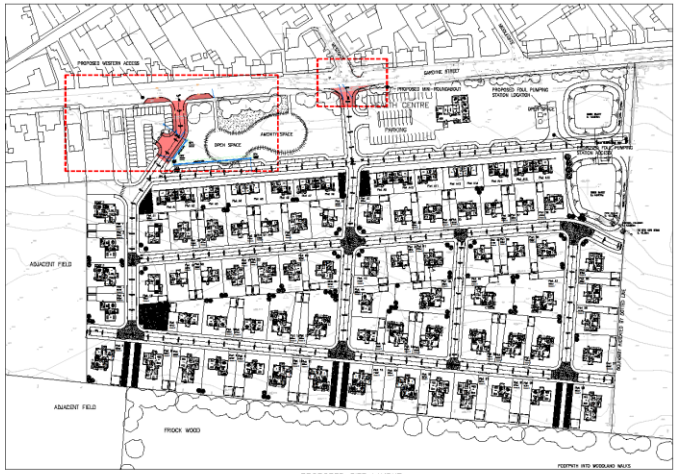

PROPOSED SITE LAYOUT
SCALE 1:1000

LEGEND:

GENERAL:

REV	AMENDMENT DETAILS	DRAWN	APPROVED	DATE
F	AMENDED TO SUIT COUNCIL COMMENTS ON 28.10.15	DMcI		02.11.15
E	AMENDED TO SUIT COUNCIL COMMENTS ON 15.08.15	DMcI		09.10.15
D	ROAD LAYOUT AMENDED & ADOPTION PLAN ADDED	DMcI		28.05.15
C	LIVING AMENDED & BUS STOP MOVED TO SUIT COUNCIL COMMENTS	DMcI		19.05.15
B	PROPOSED WESTERN ACCESS AMENDED, MINI ROUNDABOUT UPDATED	DMcI		02.05.15
A	HEALTH CENTRE AND CARE PARK UPDATED	TP		13.04.14

DRAWN: PROPOSED DEVELOPMENT AT GARSTANG STREET, PRESTON	DESIGNED BY: DMcI	DRAWN BY: DMcI	SCALE: AS SHOWN
	CHECKED BY:	APPROVED BY:	
DRAWING TITLE: PROPOSED SITE ACCESS LAYOUT PHASE 1	DRAWING STATUS: PRELIMINARY		DATE: 08.08.14
CLIENT: BUILD HOMES (TAYSIDE) Ltd	DRAWING NUMBER: 12208A/03/001		REVISION: F

Millard
Home Grain civil engineers

ORIGINAL SHEET SIZE: A0H