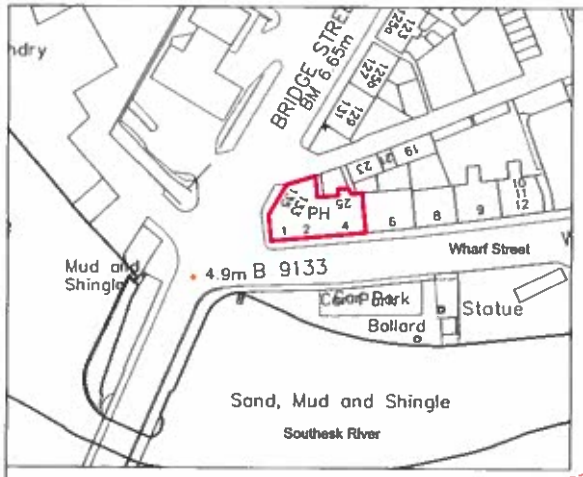

Location Plan (1:1250)

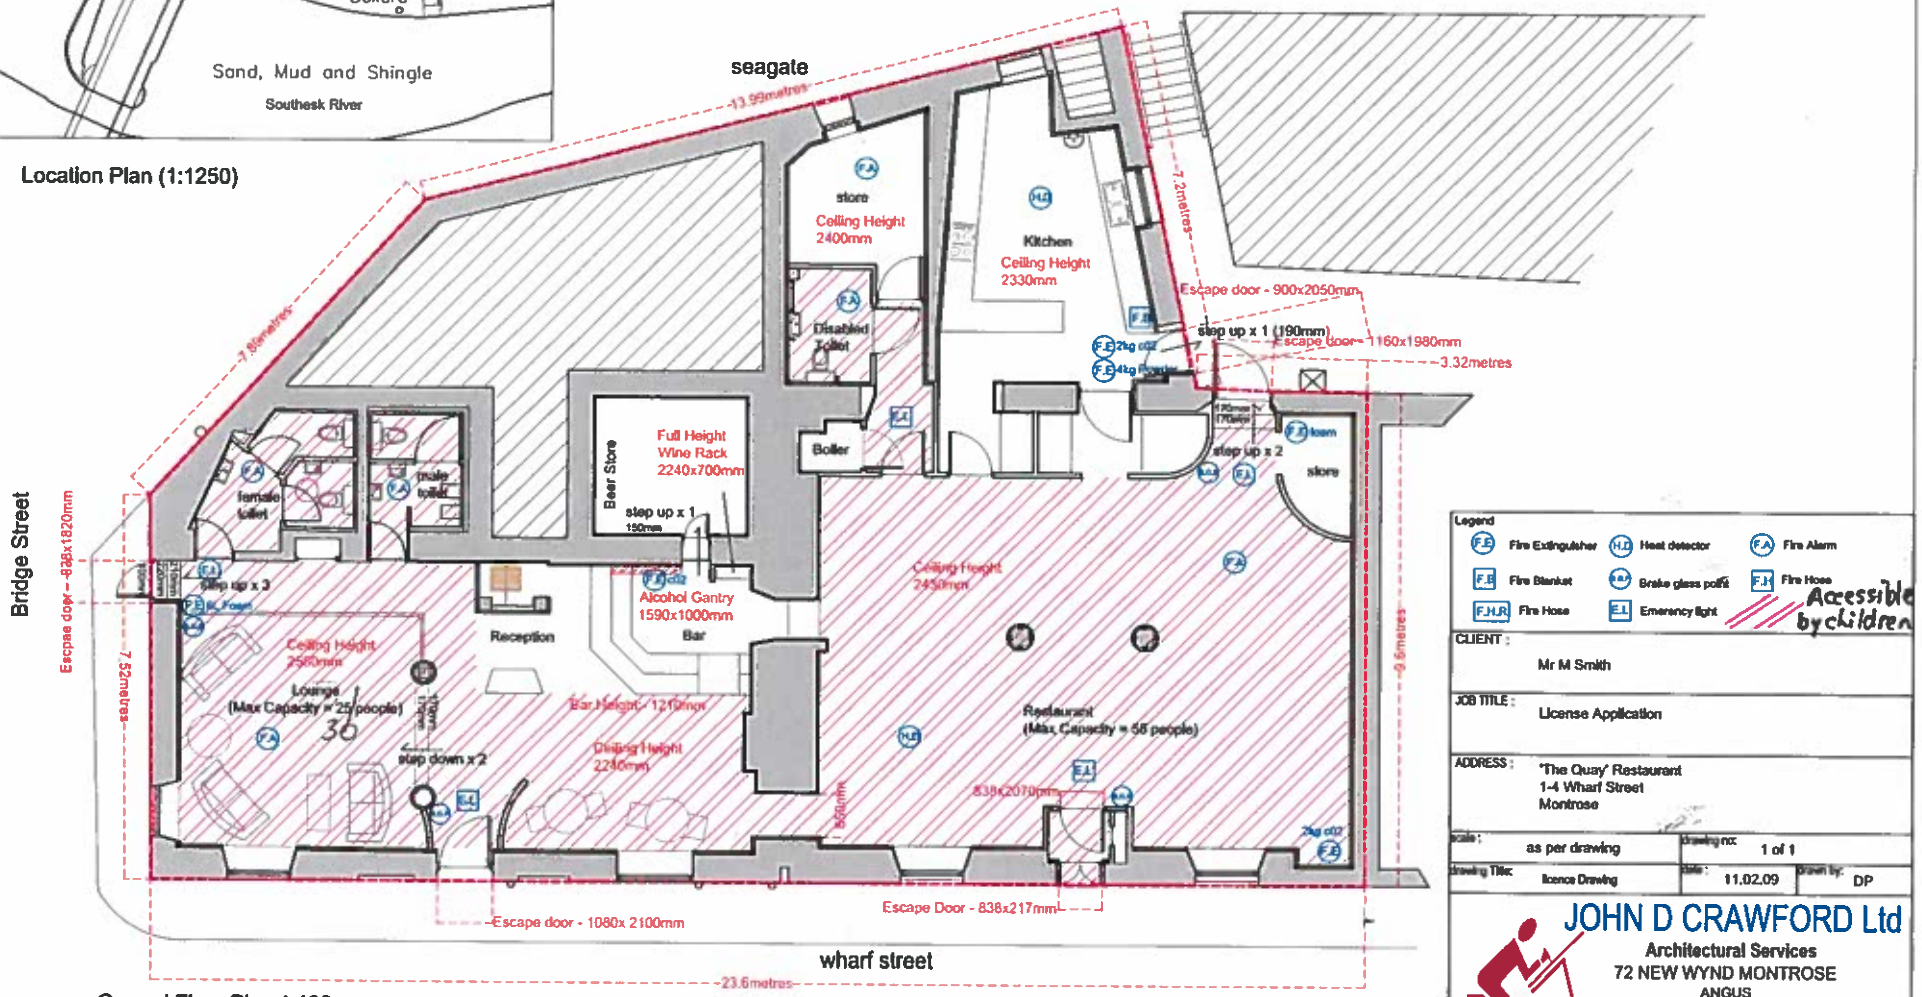

Ground Floor Plan 1;100

Legend

F.E Fire Extinguisher
H.D Heat detector
F.A Fire Alarm
F.B Fire Blanket
B.G Brake glass point
F.H Fire Hose
F.H.R Fire Hose
E.L Emergency light

Accessible by children

CLIENT :	Mr M Smith
JOB TITLE :	License Application
ADDRESS :	'The Quay' Restaurant 1-4 Wharf Street Montrose
scale : as per drawing	drawing no: 1 of 1
Drawing Title: licence Drawing	date : 11.02.09 drawn by: DP

JOHN D CRAWFORD Ltd
Architectural Services
72 NEW WYND MONTROSE
ANGUS
DD10 8RF
www.johndcrawford.co.uk
info@johndcrawford.co.uk
Tel - 01674 672064 Fax - 01674 672126