



Revision 00-0000

Client Jigsaw Events and Management Ltd				
Project Angus Music Festival				
Title Proposed Event Arena Plan				
Branch Perth			Telephone 01738 621 121	
Drawn KUL	Date 13/04/16	Dwg Size A1	Checked KUL	
Job No. J7116	Scale 1:1000			
Dwg No. L(SG)018			Rev	

CONFIDENTIAL



Legend

- Camping**
 - 1 - Main campsite
 - 2 - VIP Campsite - Secret Garden
 - 3 - Disabled Campsite
 - 4 - Staff Campsite
 - 5 - Campervans
- PUDO - Pick Up Drop Off**
 - 1 - Car PUDO
 - 2 - VIP + Disabled PUDO
 - 3 - Taxi PUDO
 - 4 - Bus PUDO
- Car Parking**
 - 1 - Main Car Park
 - 2 - VIP + Disabled Car Park
 - 3 - Staff + Overflow Car Park
- Event Arena**
- Backstage**
 - 1 - Main backstage area
 - 2 - Production Village
 - 3 - Build/Break Accreditation
- Entrance including:**
 - Ticket + Wristband exchange
 - Amenity Zone
 - Passive Screening Dog Zone
 - Bag search and ticket check
 - 1 - Main Entrance
 - 2 - VIP + Disabled Entrance
- Surrounding Woodlands
- Emergency Rendezvous Point
- Emergency Vehicle Route
- 3m high x 2.4m wide Steelshield Fencing
- Pedestrian Routes
- Bus Route Only
- Main Vehicle Route

Licensing
 Festival of House, Panmure Estate

Proposed Site Plan + the surrounding context @ 1:10,000

CONFIDENTIAL

Revision
 Date
 00-00-00



Client Jigsaw Events and Management Ltd			
Project Angus Music Festival			
Title Proposed Site + surrounding context			
Branch Perth		Telephone 01738 621 121	
Drawn KJL	Date 12/04/16	Drg Size A2	Checked KJL
Job No. J7116	Scale 1:10,000		Building Standards Approved Certifier 
Drg No. L(SK)016	Rev		




Legend

- Woodlands
- Unusable Ground
- Steelshield Fencing Panels
3.0m (9.8ft) high x 2.4m (7.9ft) wide
- Heras Fencing Panels
2.4m (7.9ft) high x 3.5m (11.5ft) wide
- Scrimmed Heras Fencing Panels
(Fencing with netting attached)
- Heras Pedestrian Barrier Fencing
1.2m (3.9ft) high x 2.3m (7.5ft) wide
- Aluminium Trackway Panels
2.5m (8.2ft) long x 3m (9.8ft) wide
- Pedestrian Route
- Emergency Routes
- Temporary Water Ring Main
- Controlled crossing
- Observation Tower
- Water point
- Water Break Tank
- Exit Point
- Entry Point
- Access Point
- Marquee
- Concession Pitch 10m (32.8ft) long x 10m (32.8ft) wide

Annotation

- PUDO Pick Up Drop Off
- FA 1 First Aid points
- Ticket/WB exchange Ticket + Wristband exchange
- SCP Security check point
- WS Water Storage
- JOCC Joint Operations Command Centre

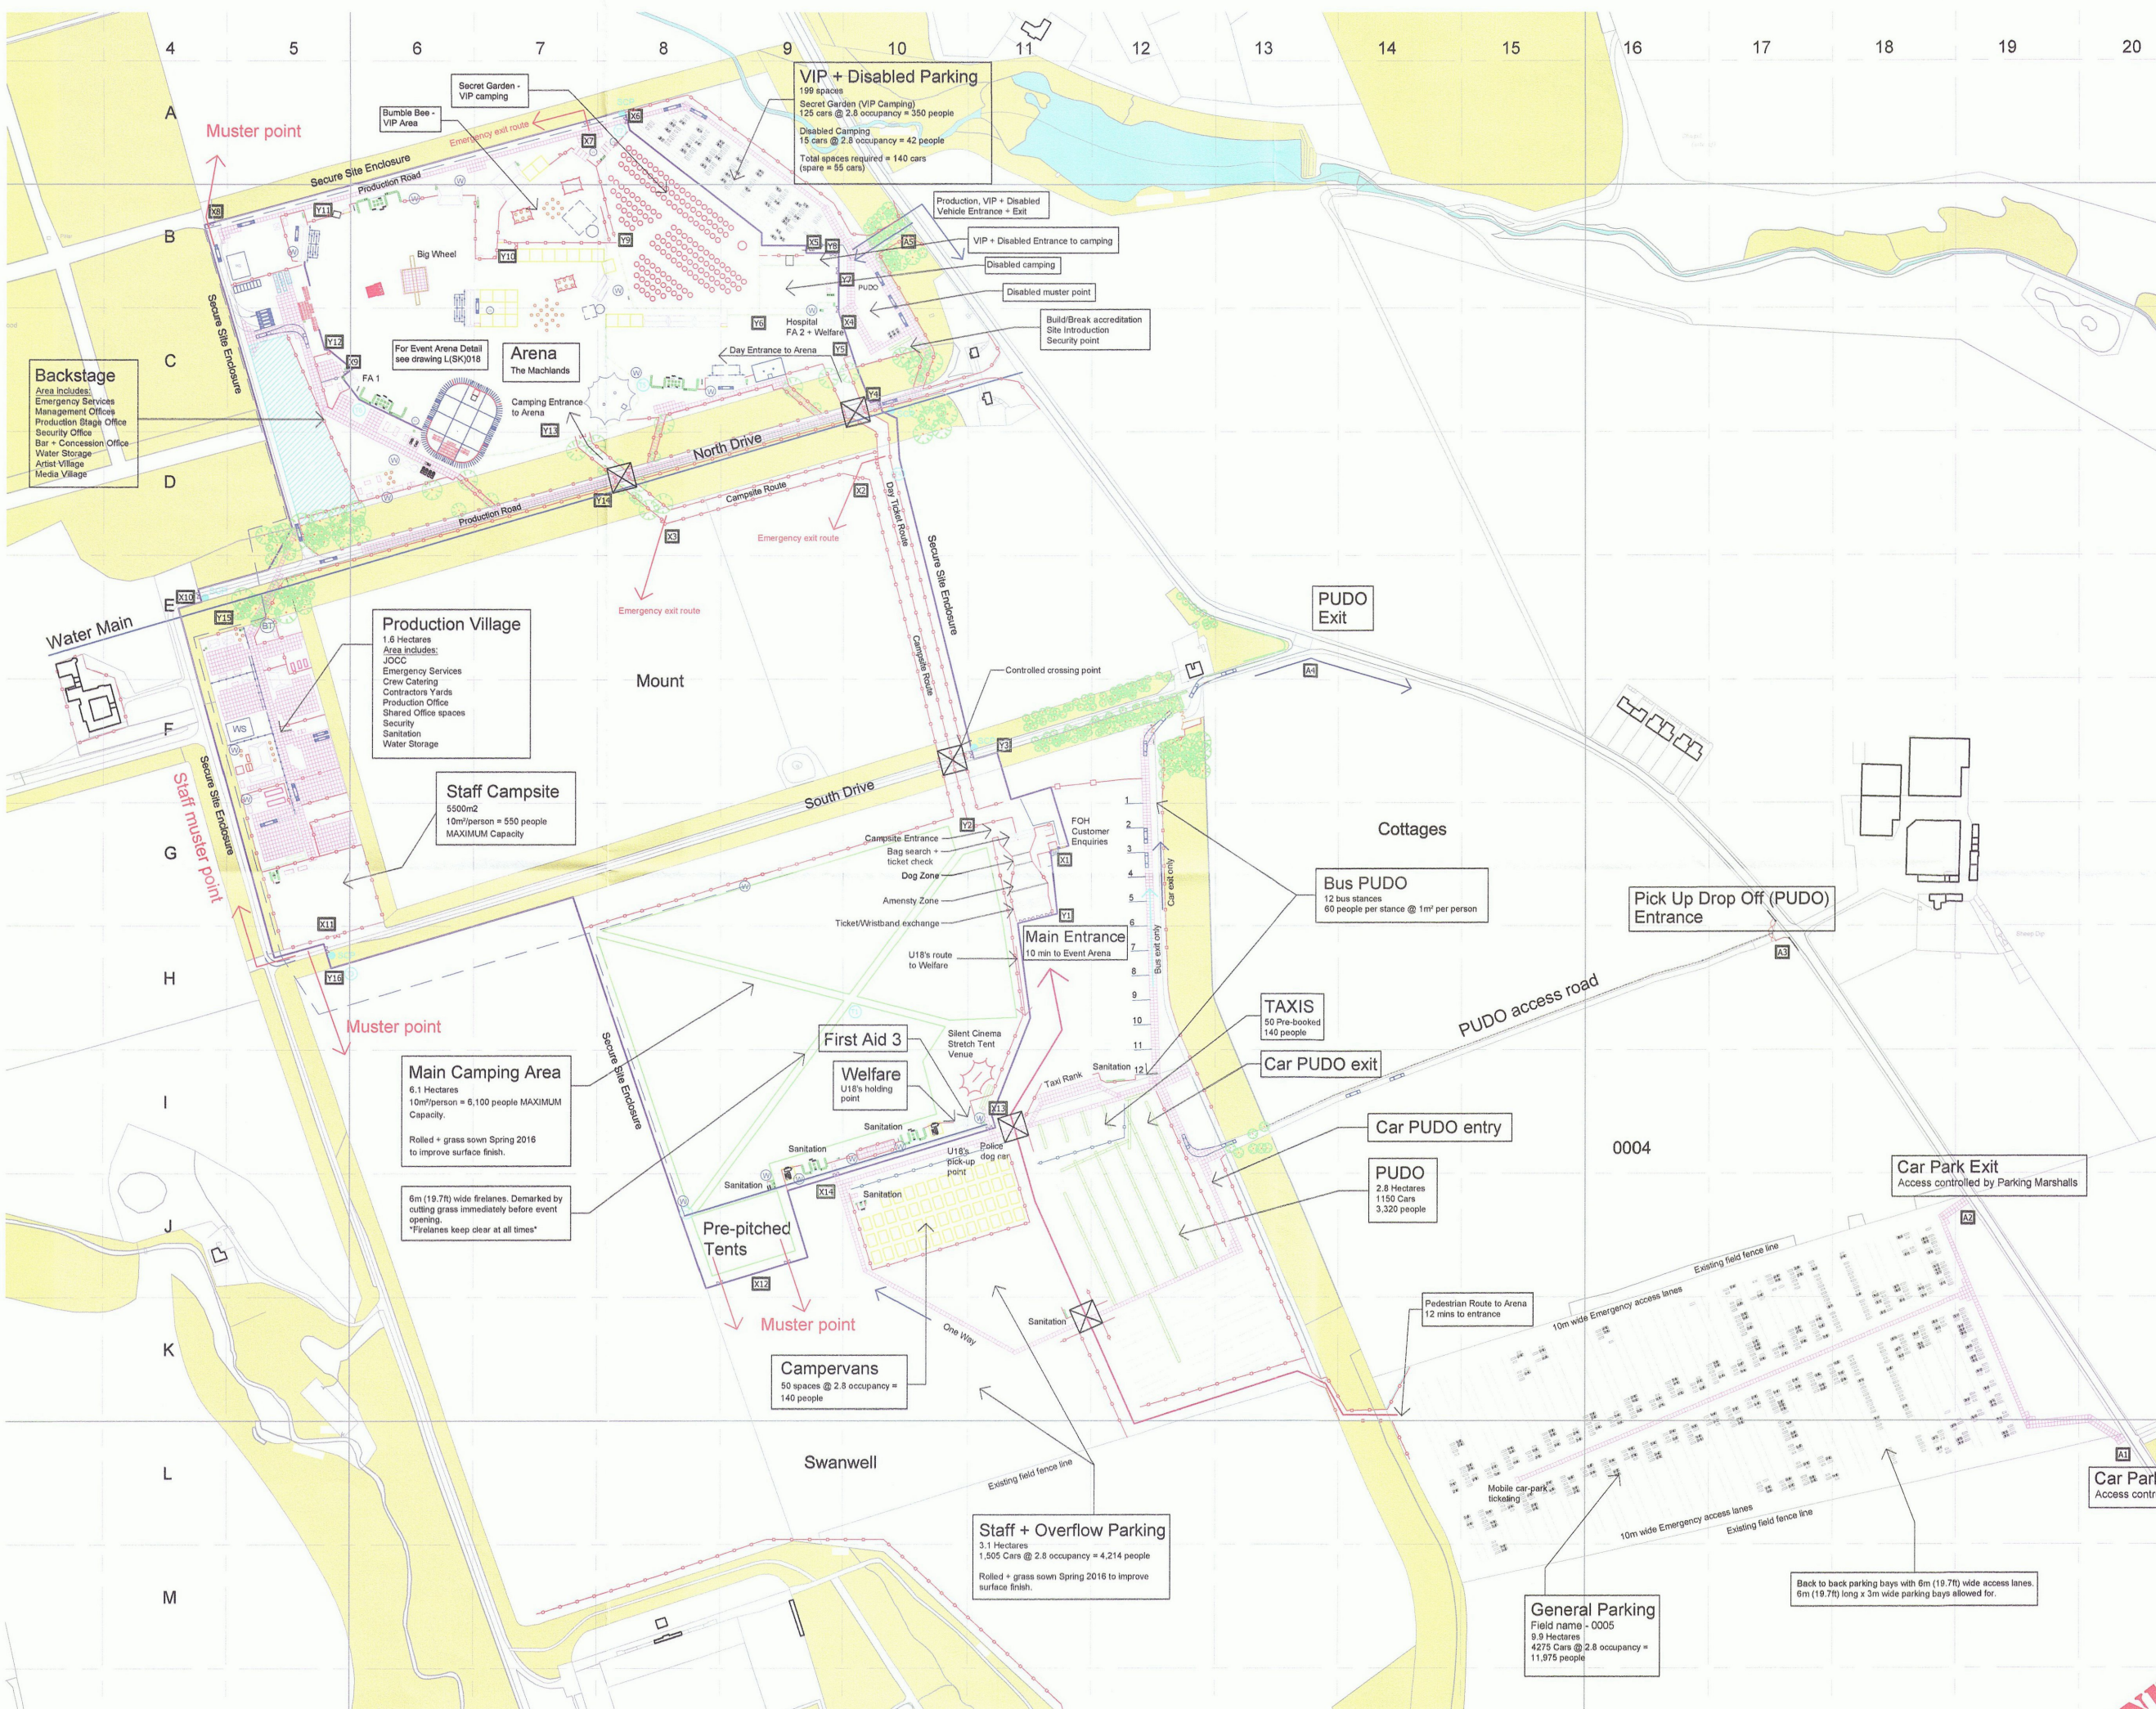

Licensing
Festival of House, Panmure Estate

Proposed Site Layout Plan @ 1:2,500



CONFIDENTIAL

Revision		Date
0004		05-00-00
Bell Ingram Design		
Client Jigsaw Events and Management Ltd		
Project Argus Music Festival		
Title Proposed Site Layout Plan		
Branch Perth	Telephone 01738 621 121	
Drawn K.J.L.	Date 13/04/16	Drp Size A1
Job No. J7116	Scale 1:2500	Checked K.J.L.
Drp No. L18K017	Rev	Revised Control Approved Order




B9128

B9128

B9128

B9128

B9128

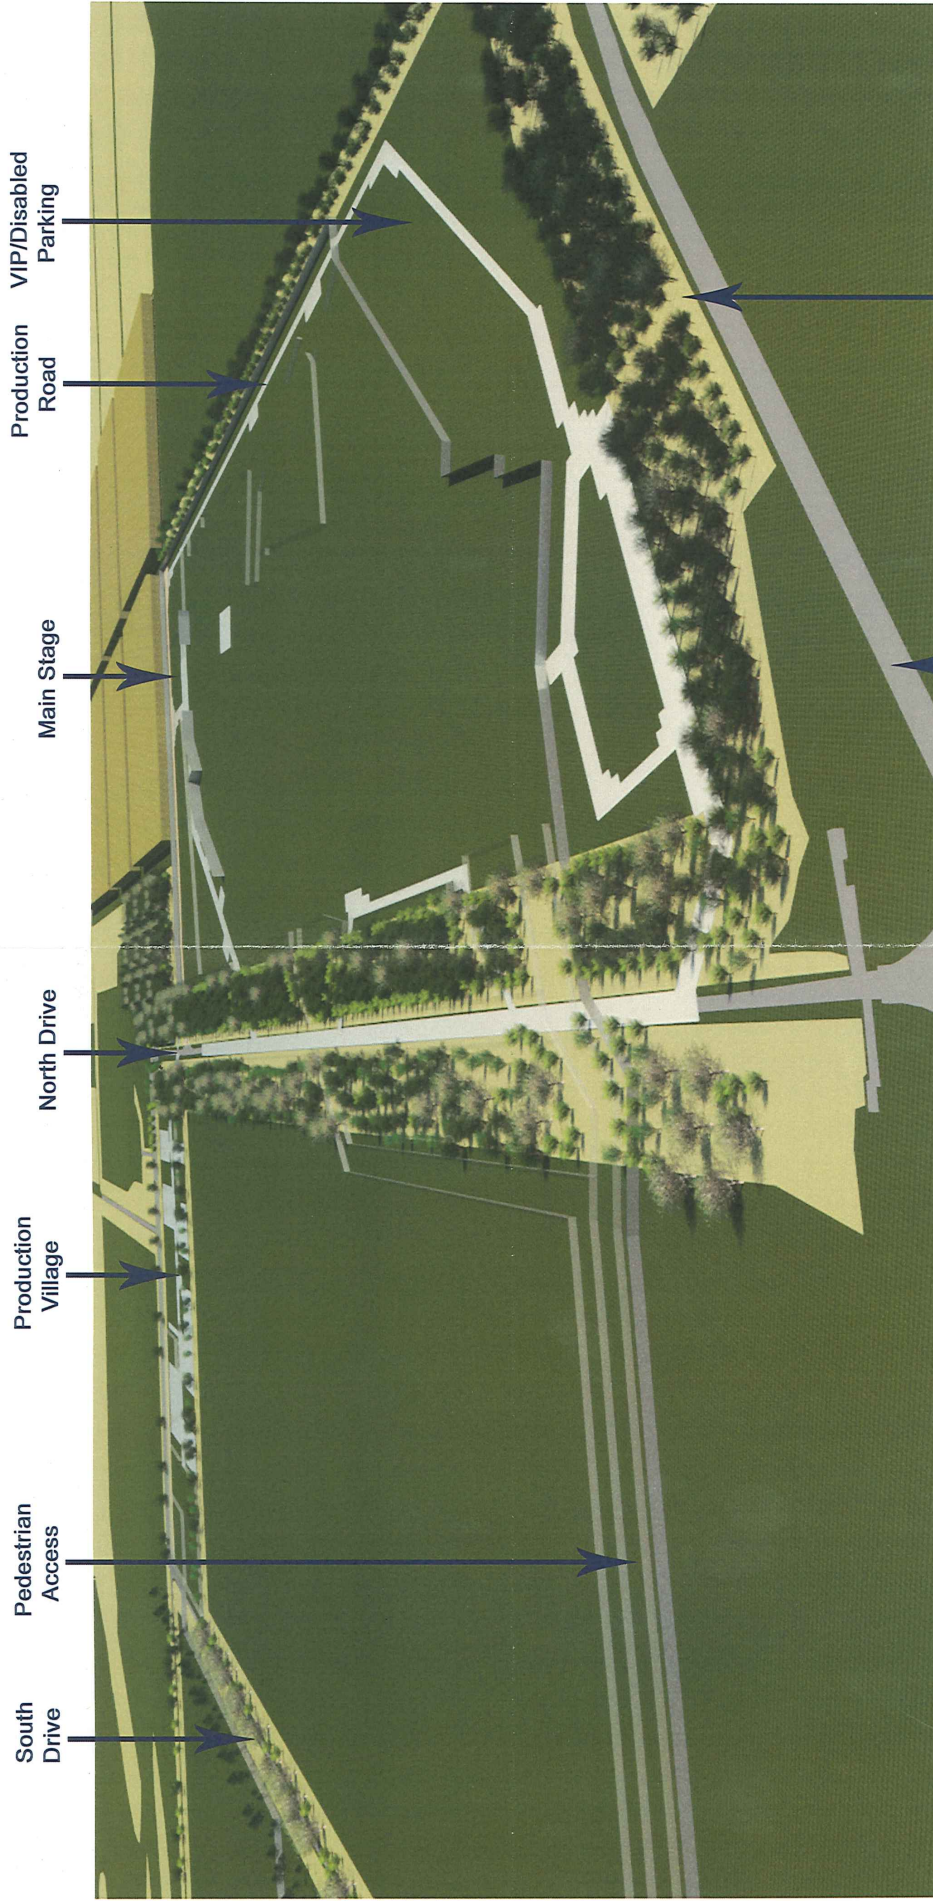

Revision
 Date 00-00-00

Bellingram
 Design

Client	Jigsaw Events and Management Ltd
Project	Angus Music Festival
Title	Ariel View Looking Over North Drive
Branch	Perth
Drawn	BRS
Date	Apr 2016
Job No.	J7116
Scale	Scale
Drwg No.	L/SK1020
Rev	
Checked	
Drwg Size	A3
Telephone	01738 621 121
Building Standards Approved	
 The Scottish Government	


CONFIDENTIAL

PUDO
 Access
 Track
 Bus
 Station
 Taxi's
 PUDO
 Campervans

VIP/Disabled
 Parking

Pedestrian
 Arena Access

B9128

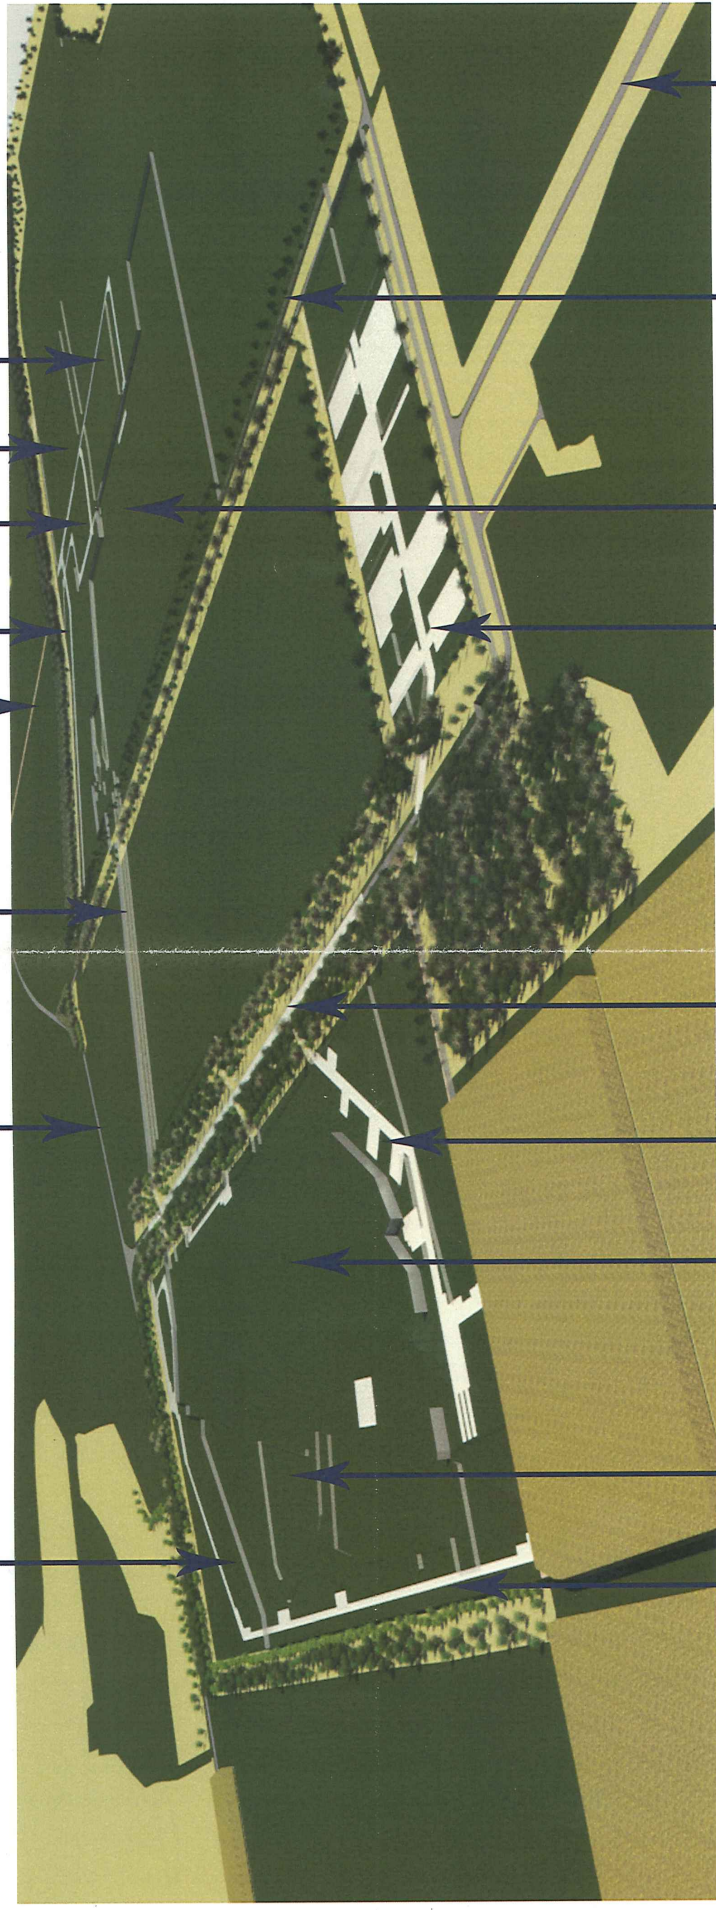

South
 Drive

Production
 Village
 Campsite

North
 Drive

Back
 Stage

Arena

VIP Arena
 (Bumble Bee)

Production
 Road

Emergency
 Access Route

Revision
 Date
 00-00-00



Client	Jigsaw Events and Management Ltd
Project	Angus Music Festival
Title	Ariel View Looking South East
Branch	Perth
Drawn	BRS
Date	Apr 2016
Job No.	J7116
Scale	A3
Checked	
Telephone	01738 621 121
Rev	L(SK)021

CONFIDENTIAL

Licensing
 Festival of House, Panmure Estate

Ariel View of Site Looking South East



Heras Pedestrian Barrier Fencing



Steelshield Fencing Panels



Steelshield Fencing Panels



Heras Fencing Panels

Images showing examples of the different types of fencing to be used for the Event




Images showing examples of an Observation Tower, Signage and Gate Numbers

Licensing Festival of House, Panmure Estate



Example of a typical music festival campsite.

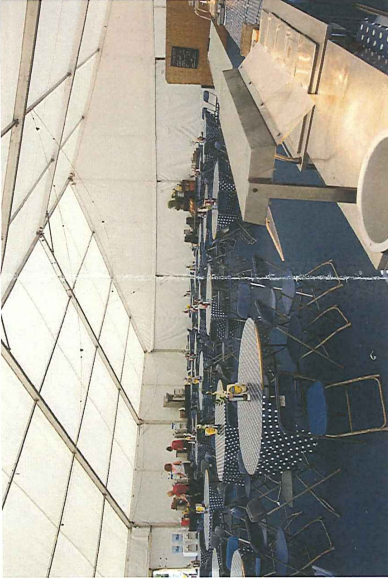

Example of the marquee layout for crew catering.



Example of a raised toilet and shower blocks.



Example of a Glamping area, similar to the space to be created for Secret Garden, Festival of Houses' VIP campsite.



Marquee similar to the one which will be used in Bumble Bee—Festival of House's VIP area.

Images showing examples of the areas, tents and sanitation facilities to be incorporated at Festival of House