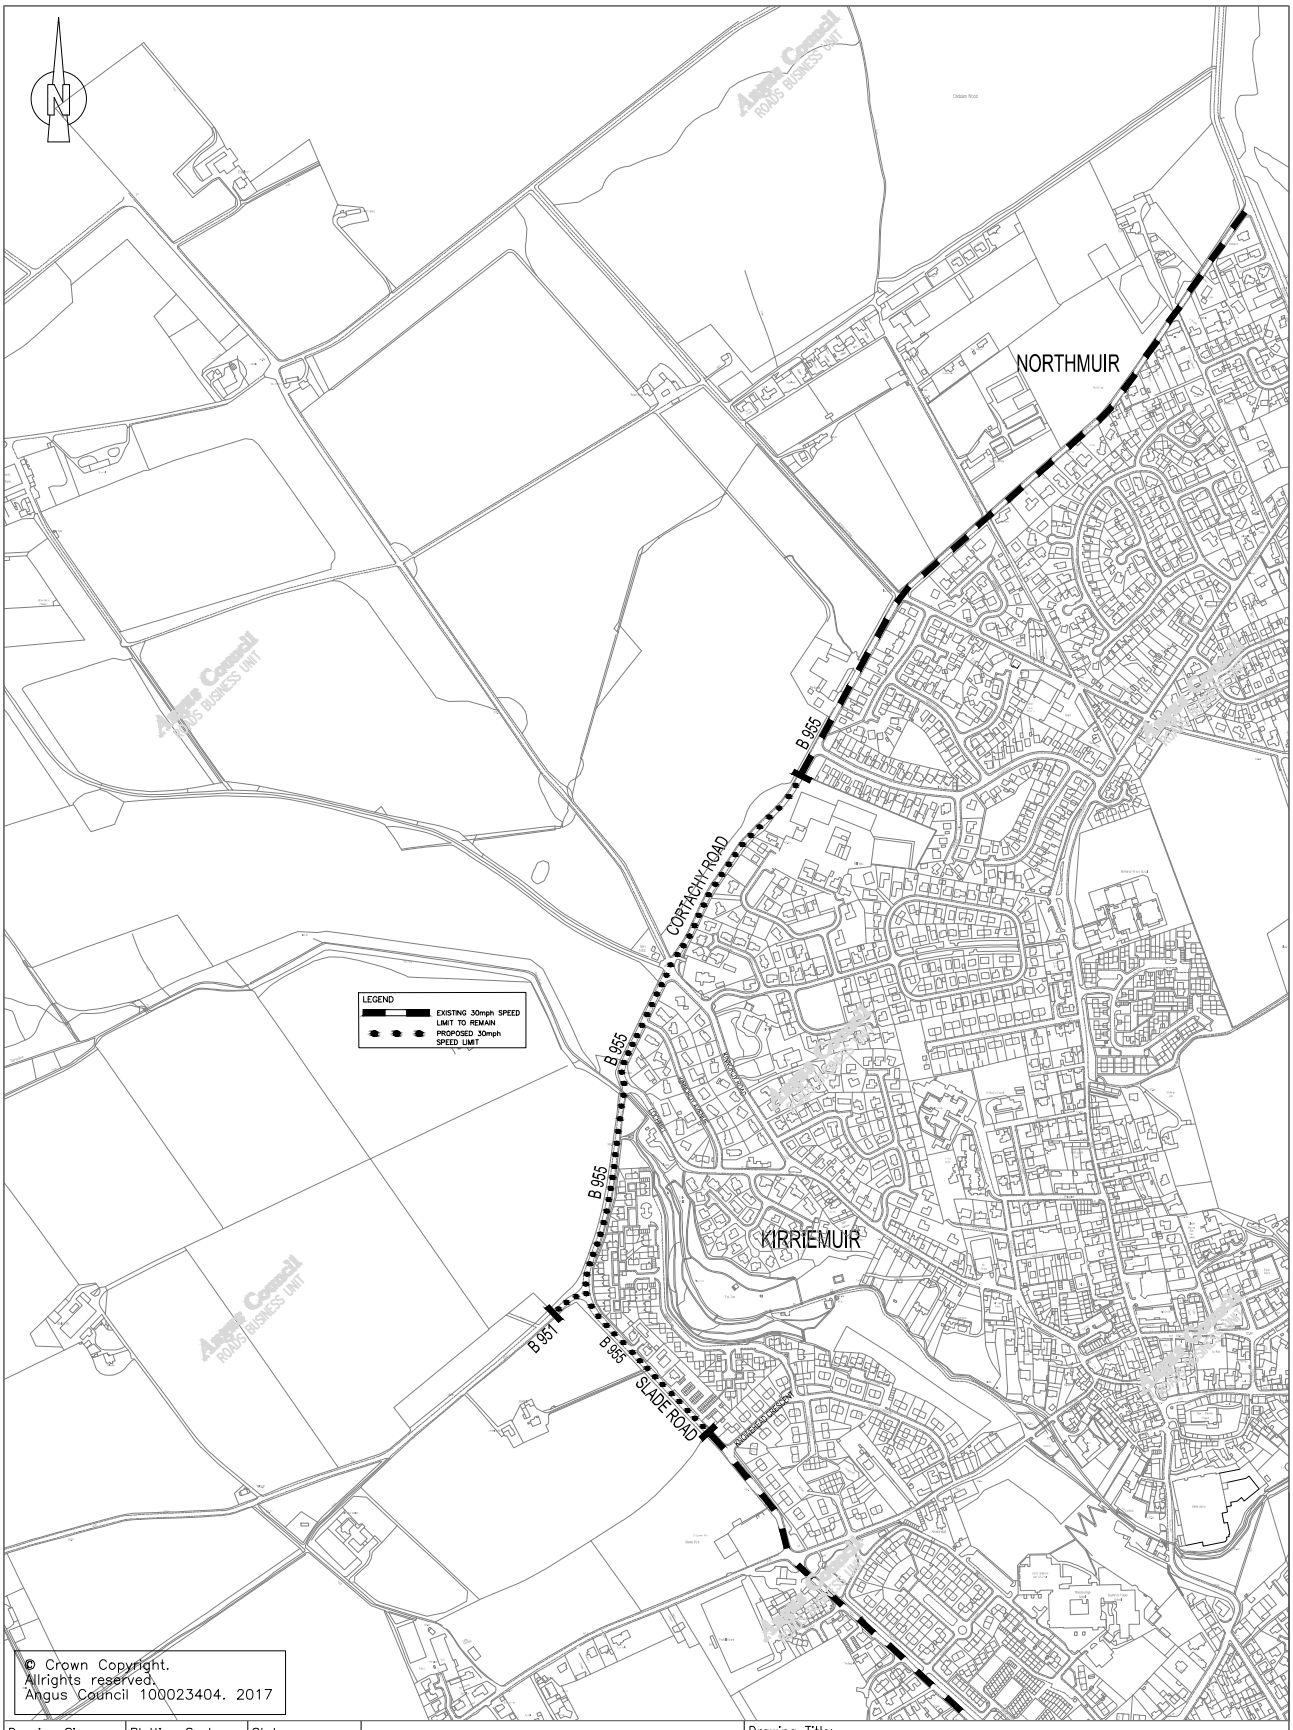

© Crown Copyright.
Allrights reserved.
Angus Council 100023404. 2017

Drawing Size:	Plotting Scale:	Status:
A4	1=1.	Final
Drawn by:	Checked By:	Approved By:
Date:	Date:	Date:

Angus Council
TECHNICAL & PROPERTY SERVICES
Engineer–Head of Tech & Property Services

TRAFFIC Section
County Buildings
Market Street
Forfar
DD8 3WR
Tel: 01307 461460
Fax: 01307 473388

Drawing Title:
APPENDIX 3

Project Title:
B955 CORTACHY ROAD AND SLADE ROAD, KIRRIEMUIR
AMMENDMENT TO EXISTING SPEED LIMIT

Issue:	Path & Filename:	Project No:	Drawing No:	Revision:
INFORMATION	S:\Roads\Traffic\Traffic Management\Projects 2017-18\Feasibility\AS – Kirriemuir – Speed Limit\K-02.dwg	105040000	K-02	-