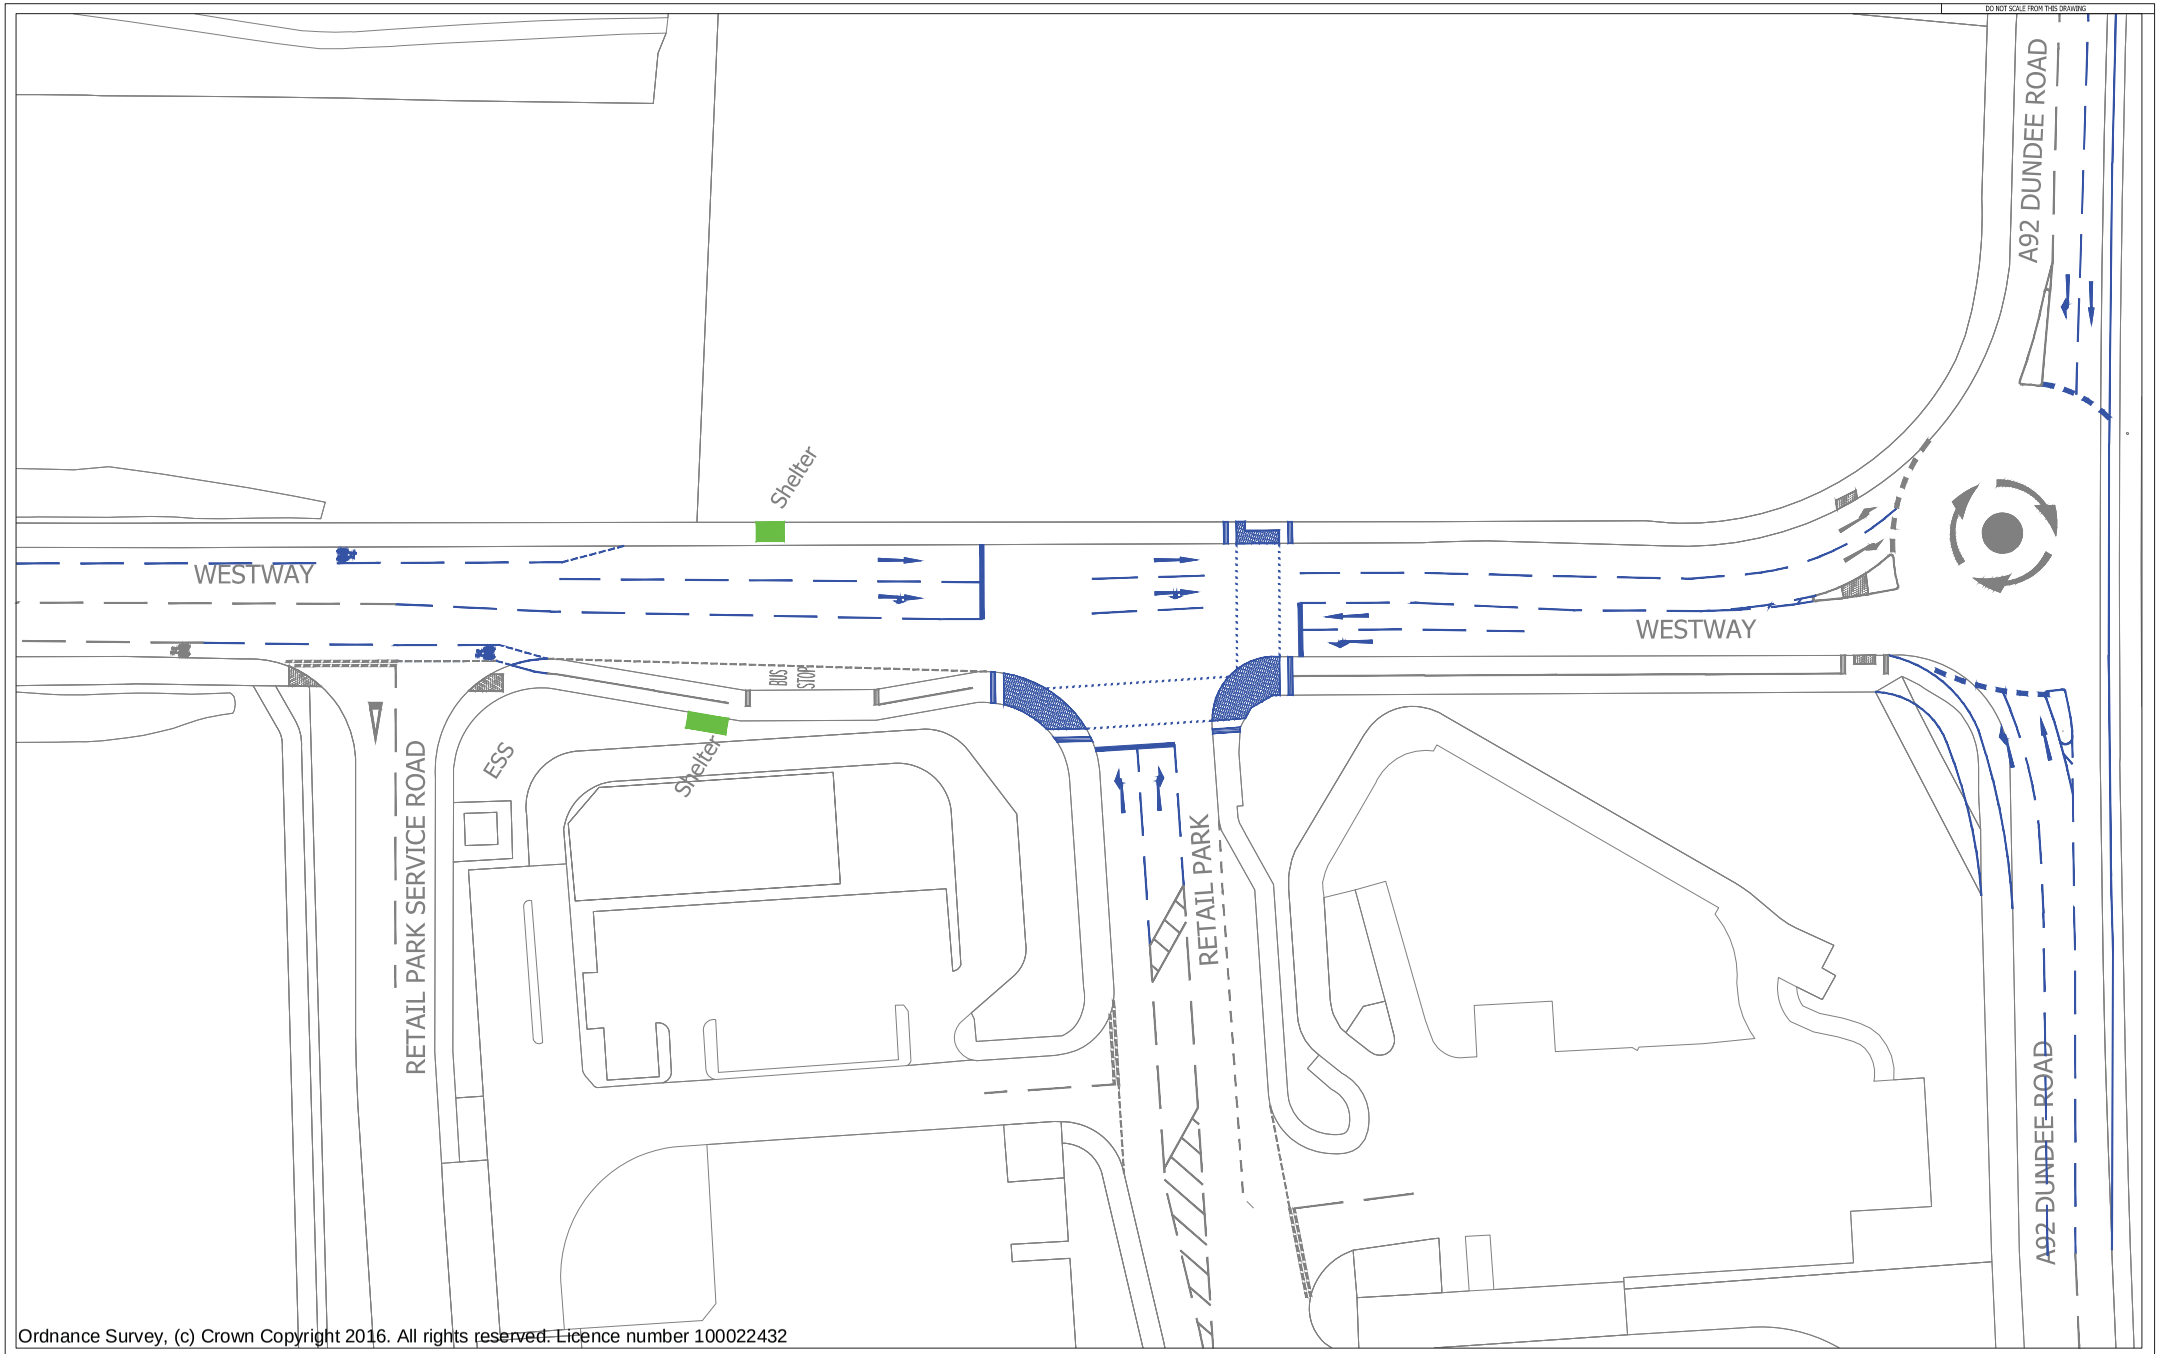
DO NOT SCALE FROM THIS DRAWING
A92 DUNDEE ROAD
Shelter
WESTWAY
WESTWAY
BUS STOP
Shelter
ESS
RETAIL PARK SERVICE ROAD
RETAIL PARK
A92 DUNDEE ROAD
Ordnance Survey, (c) Crown Copyright 2016. All rights reserved. Licence number 100022432
Existing OS Mapping
Existing Bus Stop
Indicative Improvements
ANGUS COUNCIL
WESTWAY, ABROATH
A92 Dundee Road & Westway Retail Park
Existing Layout
FAIRHURST
116521/SK203