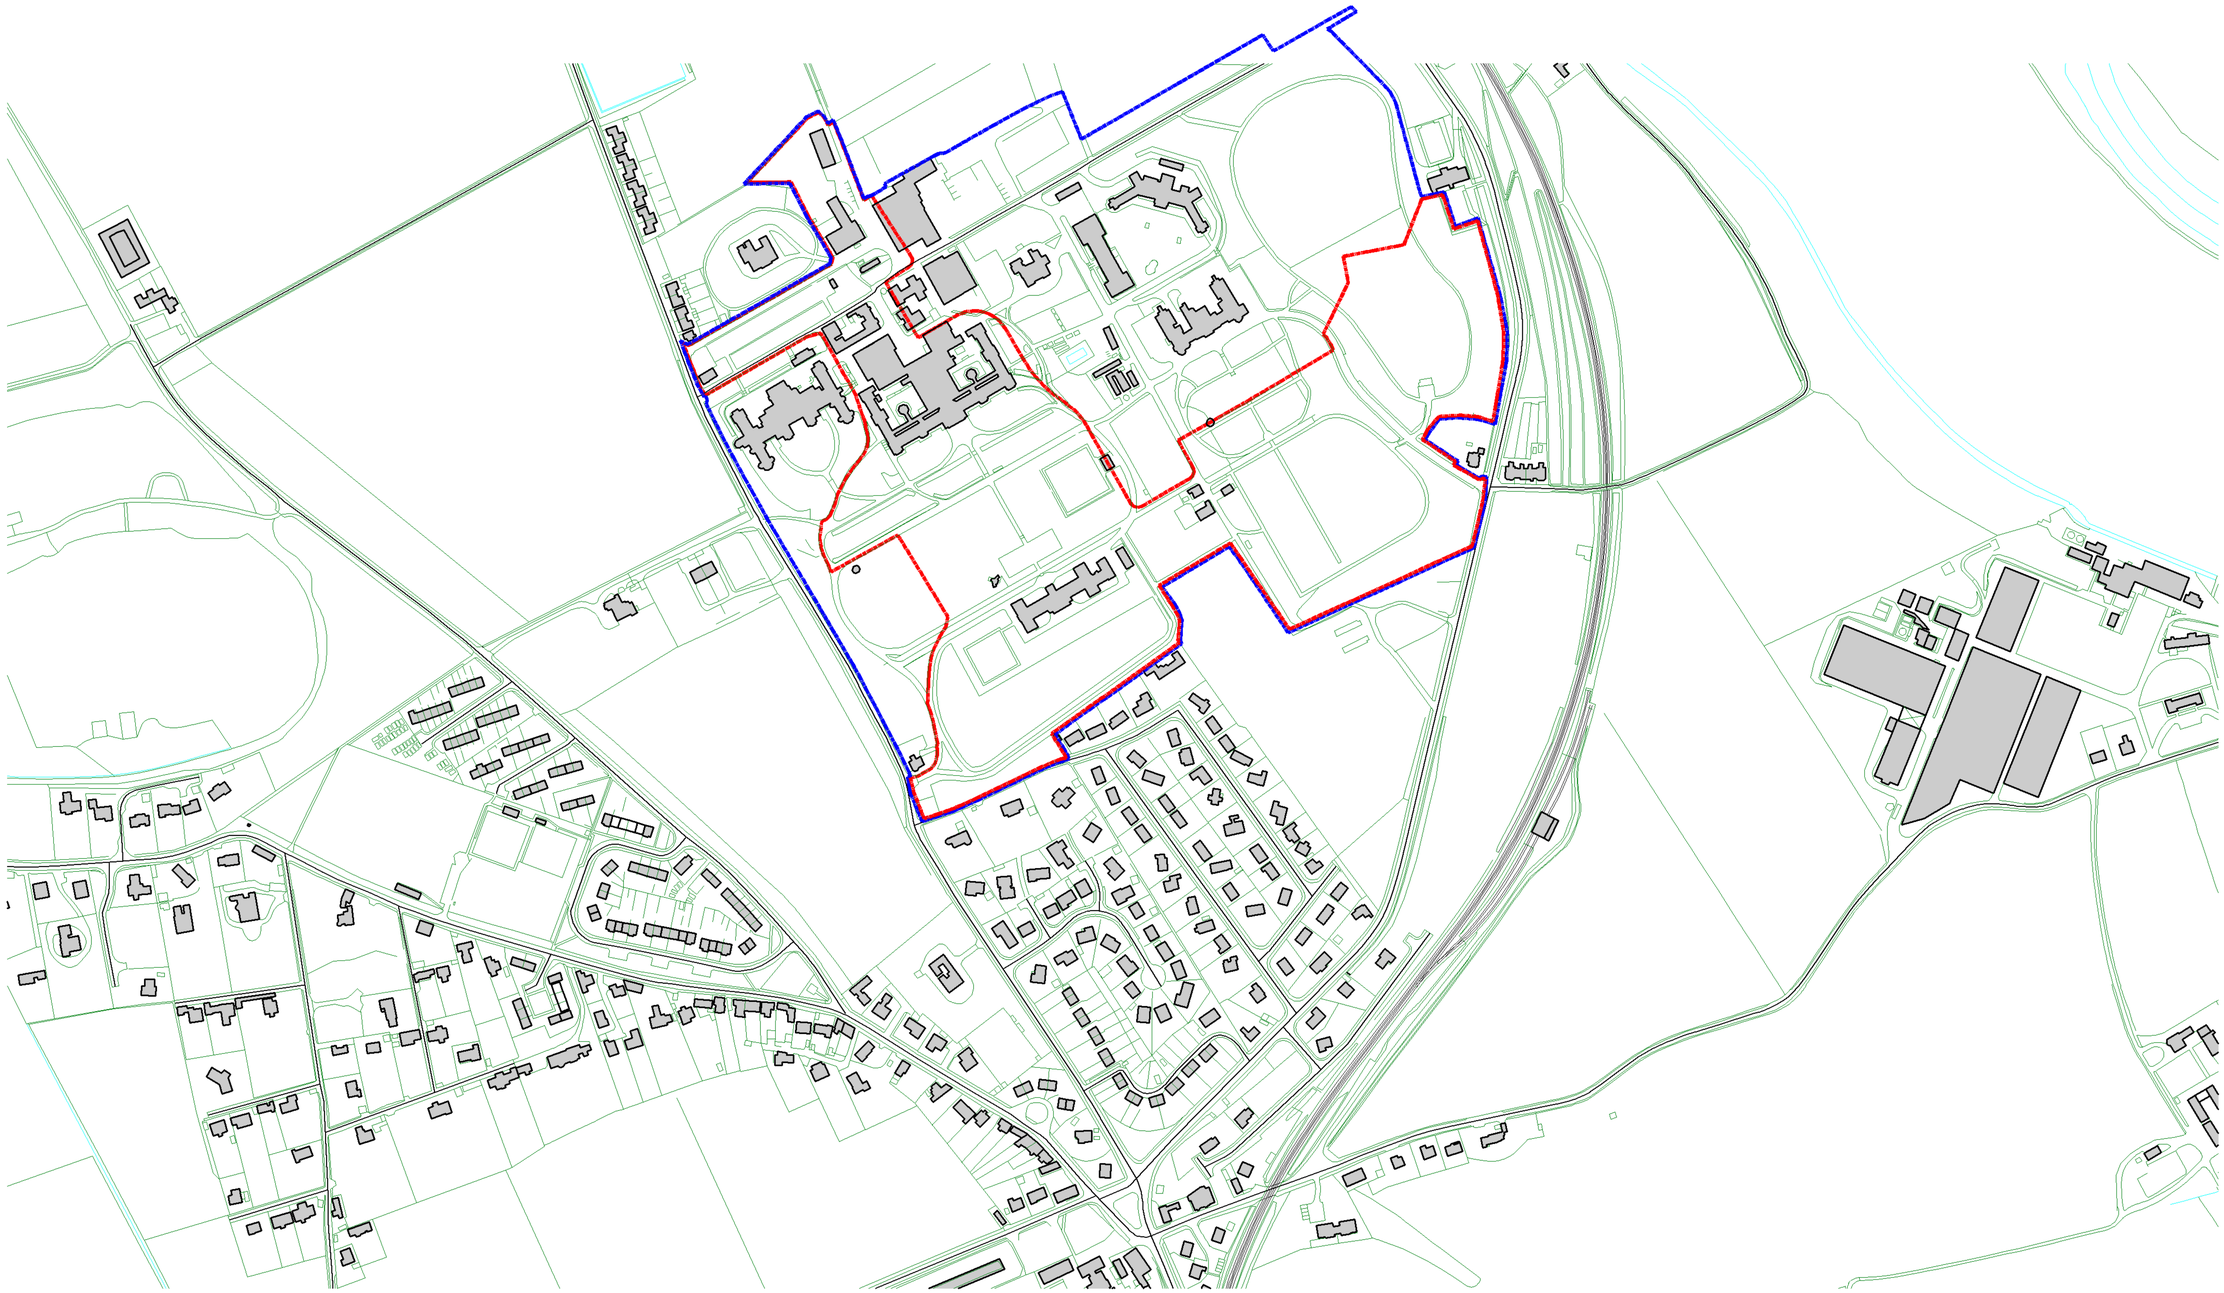

Reproduced by permission of Ordnance Survey on behalf of HMSO.
(c) Crown copyright and database rights 2018.
All rights reserved. 100023404

North

0 20 50 100m

Planning

Project
Proposed Residential Development
Sunnyside Estate, Hillside
for Pert Bruce Homes Ltd

Title
Location Plan

Job No	Rev	Drawing No
195	-	LP01
Scale	Paper	Date
1:2500	A1	July 2018

gaap architects
1 Old Orchard, Kirkton of Craig
Montrose DD10 9TT
01674 675 610
adam.garry@gmail.com
alex__pearson@hotmail.com
www.gaaparchitects.com