AGENDA ITEM NO 6
Appendix

Arkitecnic

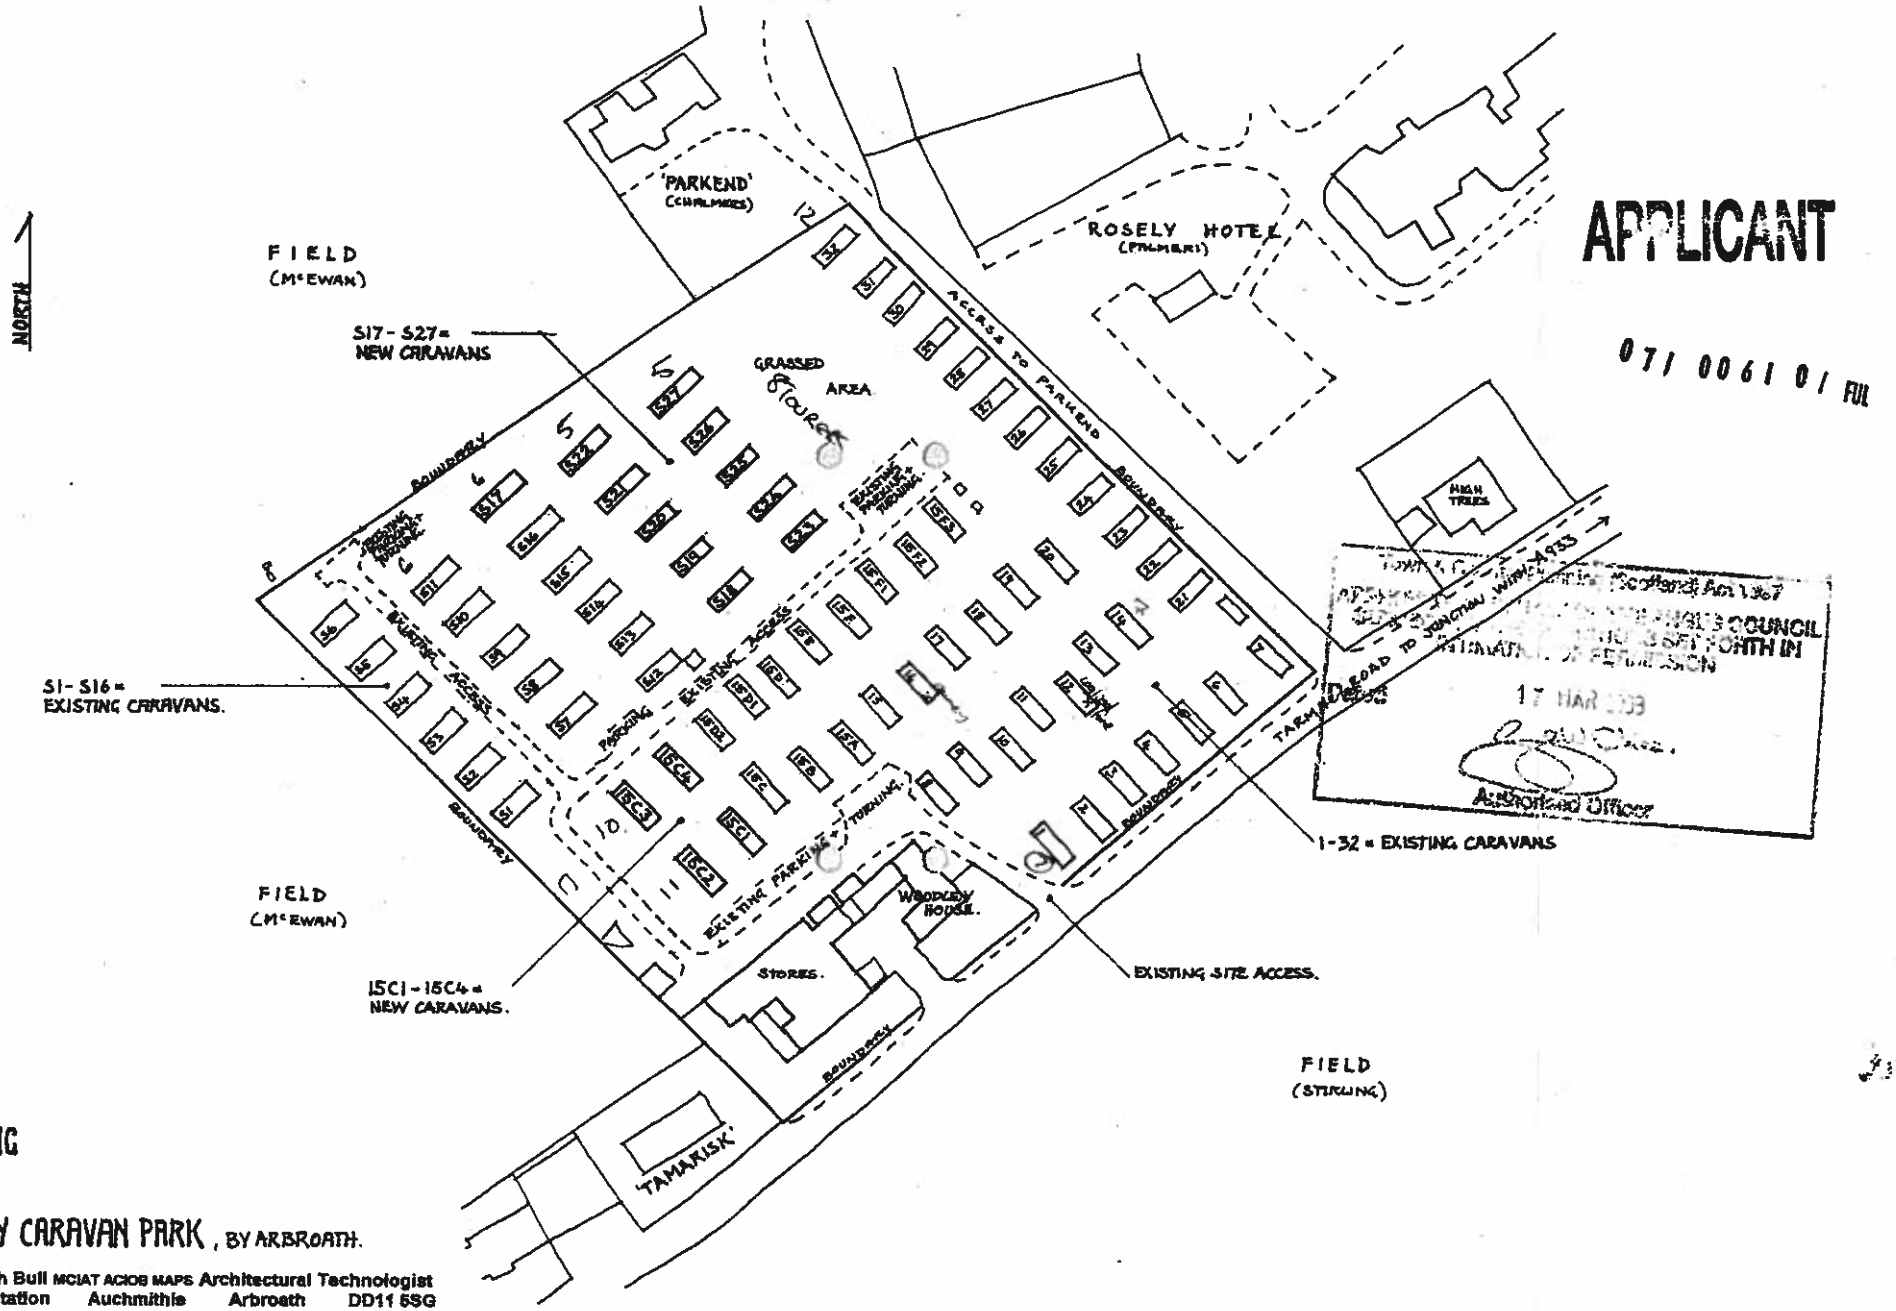

APPLICANT

07/00610/FUL

Scale 1:1000

Date APRIL 2007

Dwg PLANNING

No 1313.10

Job WOODLEY CARAVAN PARK, BY ARBROATH.

Arkitecnic - Kenneth Bull MCIAT ACIOS MAPS Architectural Technologist
Old Coastguard Station Auchmithie Arbroath DD11 5SG
T - 01241 879 335 F - 01241 879 335 E - arkitecnic@supanet.com