


Schedule 2

ANGUS COUNCIL (PROHIBITION AND RESTRICTION OF WAITING AND LOADING) (ON-STREET PARKING) (DECRIMINALISED ENFORCEMENT) (No.4) Order 2020 On-Street Plans

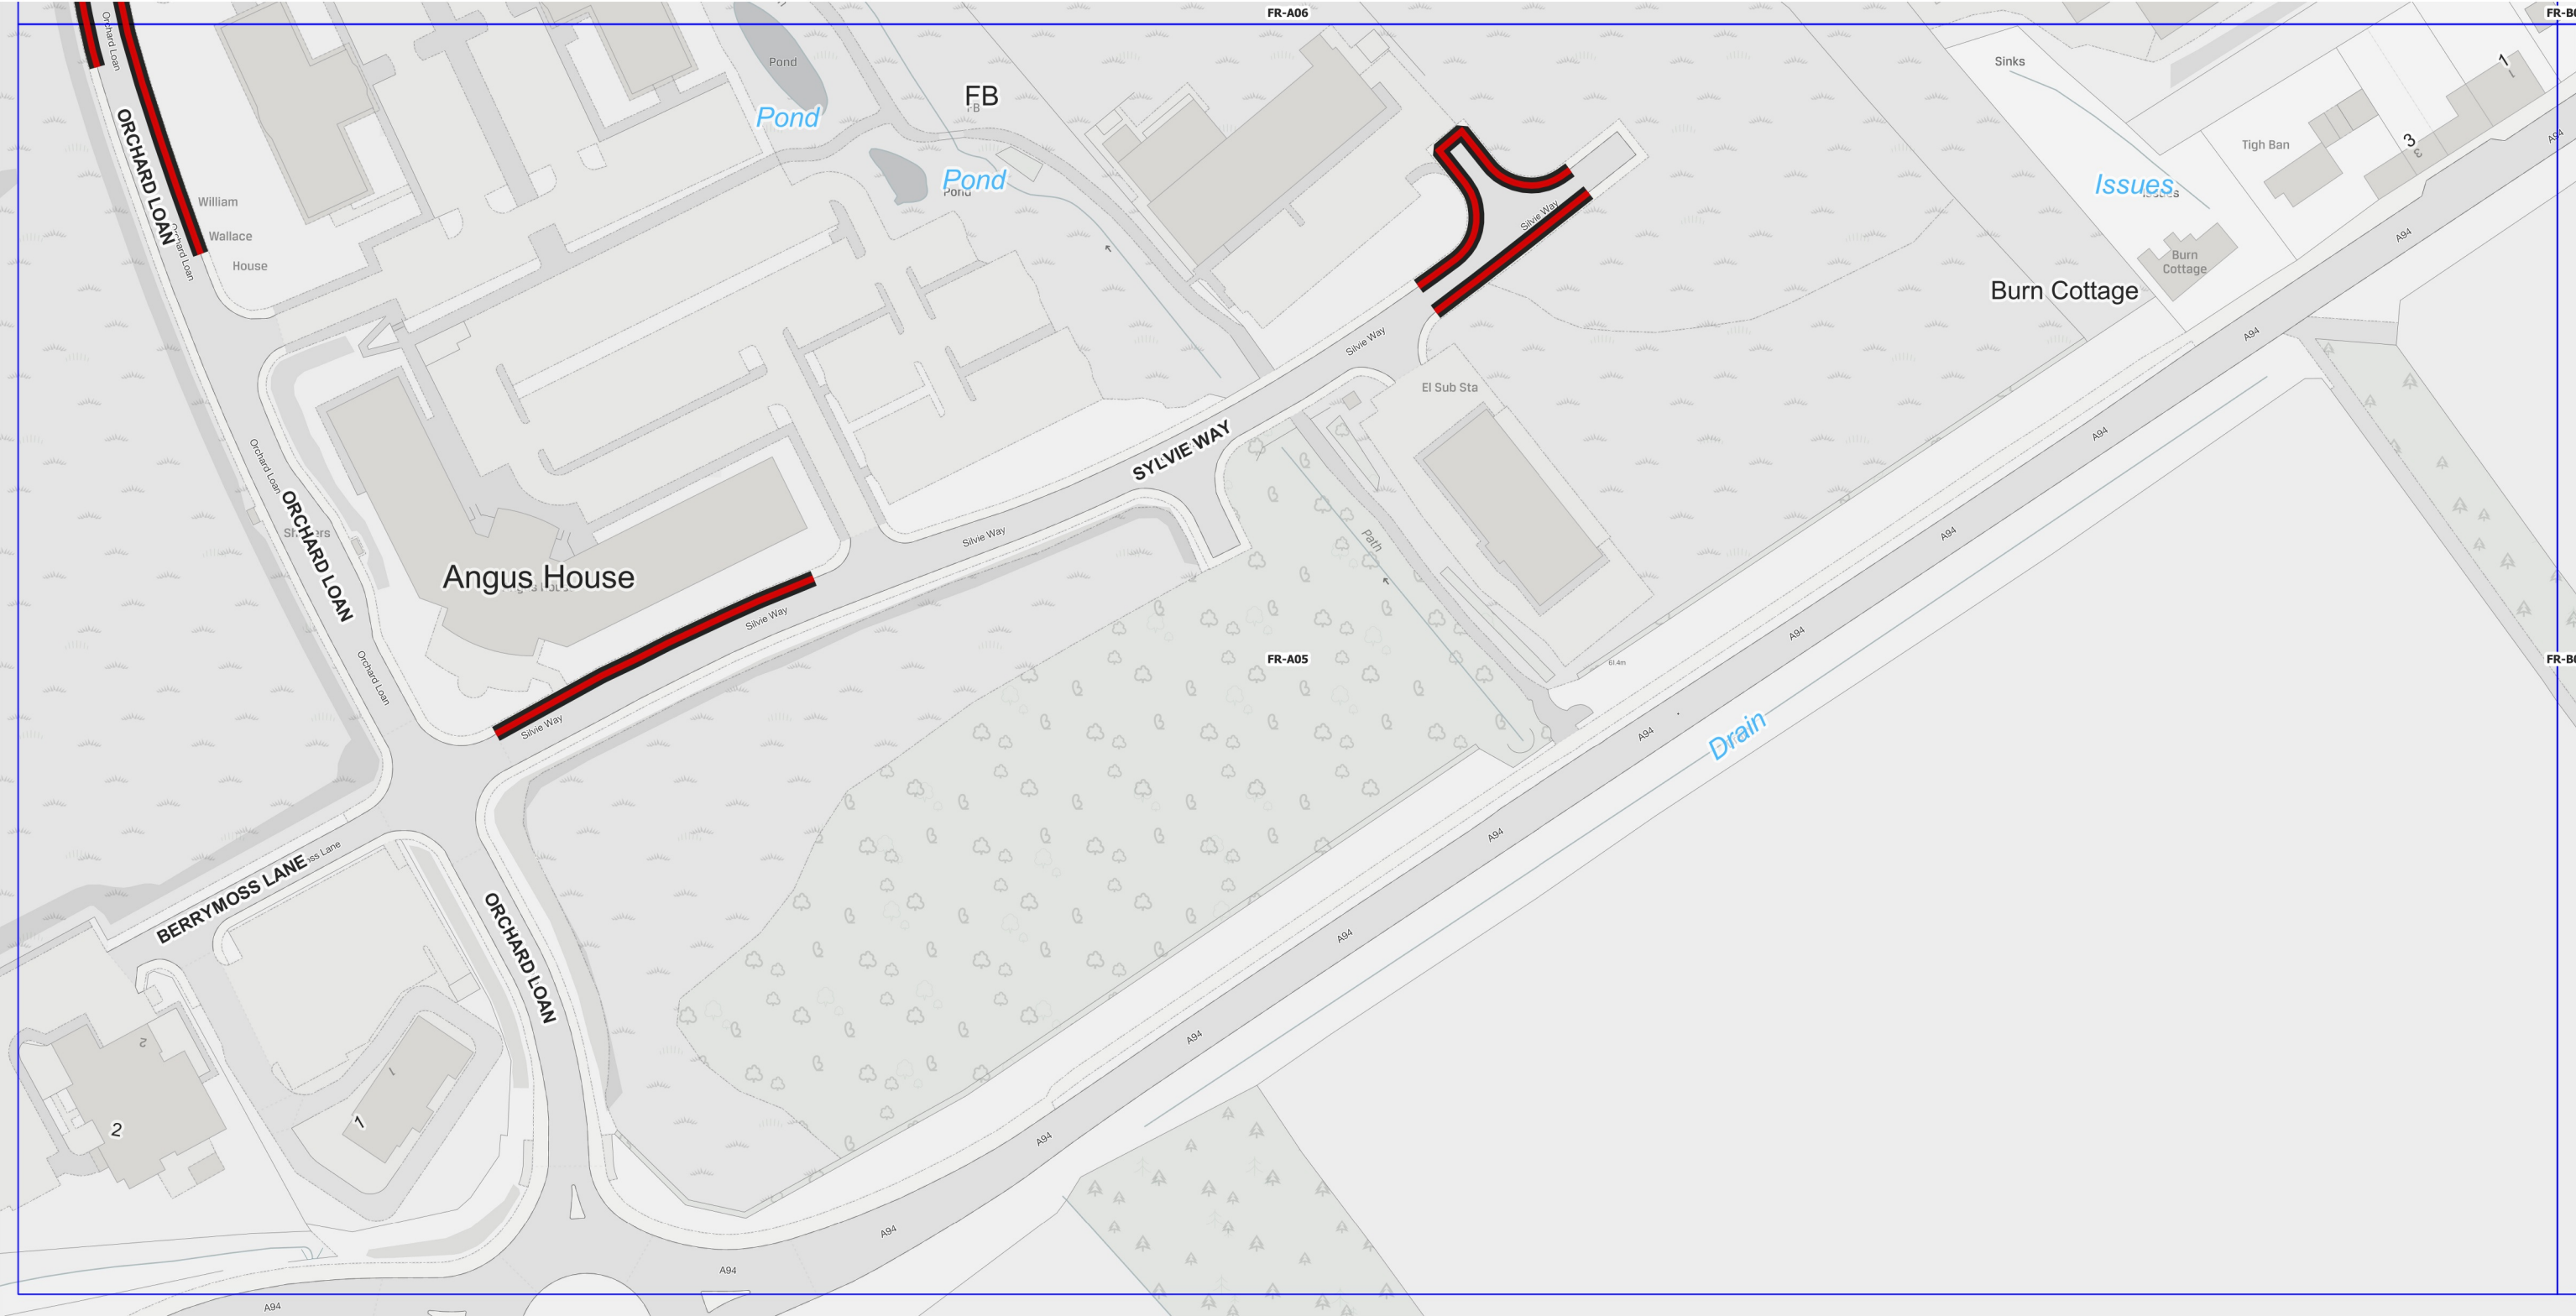

Legend

 No Waiting at any time

Plan No. : FR-A05

Effective Date: 14 September 2020

Scale: 1:1250

This is plan No. FR-A05 referred to in the Angus Council (Prohibition and Restriction of Waiting and Loading) (On Street Parking) (Decriminalised Enforcement) (No.4) Order 2020



Schedule 2

ANGUS COUNCIL (PROHIBITION AND RESTRICTION OF WAITING AND LOADING) (ON-STREET PARKING) (DECRIMINALISED ENFORCEMENT) (No.4) Order 2020 On-Street Plans



Legend

 No Waiting at any time

Plan No. : FR-A06

Effective Date: 14 September 2020

Scale: 1:1250


This is plan No. FR-A06 referred to in the Angus Council (Prohibition and Restriction of Waiting and Loading) (On Street Parking) (Decriminalised Enforcement) (No.4) Order 2020





Schedule 2

ANGUS COUNCIL (PROHIBITION AND RESTRICTION OF WAITING AND LOADING) (ON-STREET PARKING) (DECRIMINALISED ENFORCEMENT) (No.4) Order 2020 On-Street Plans

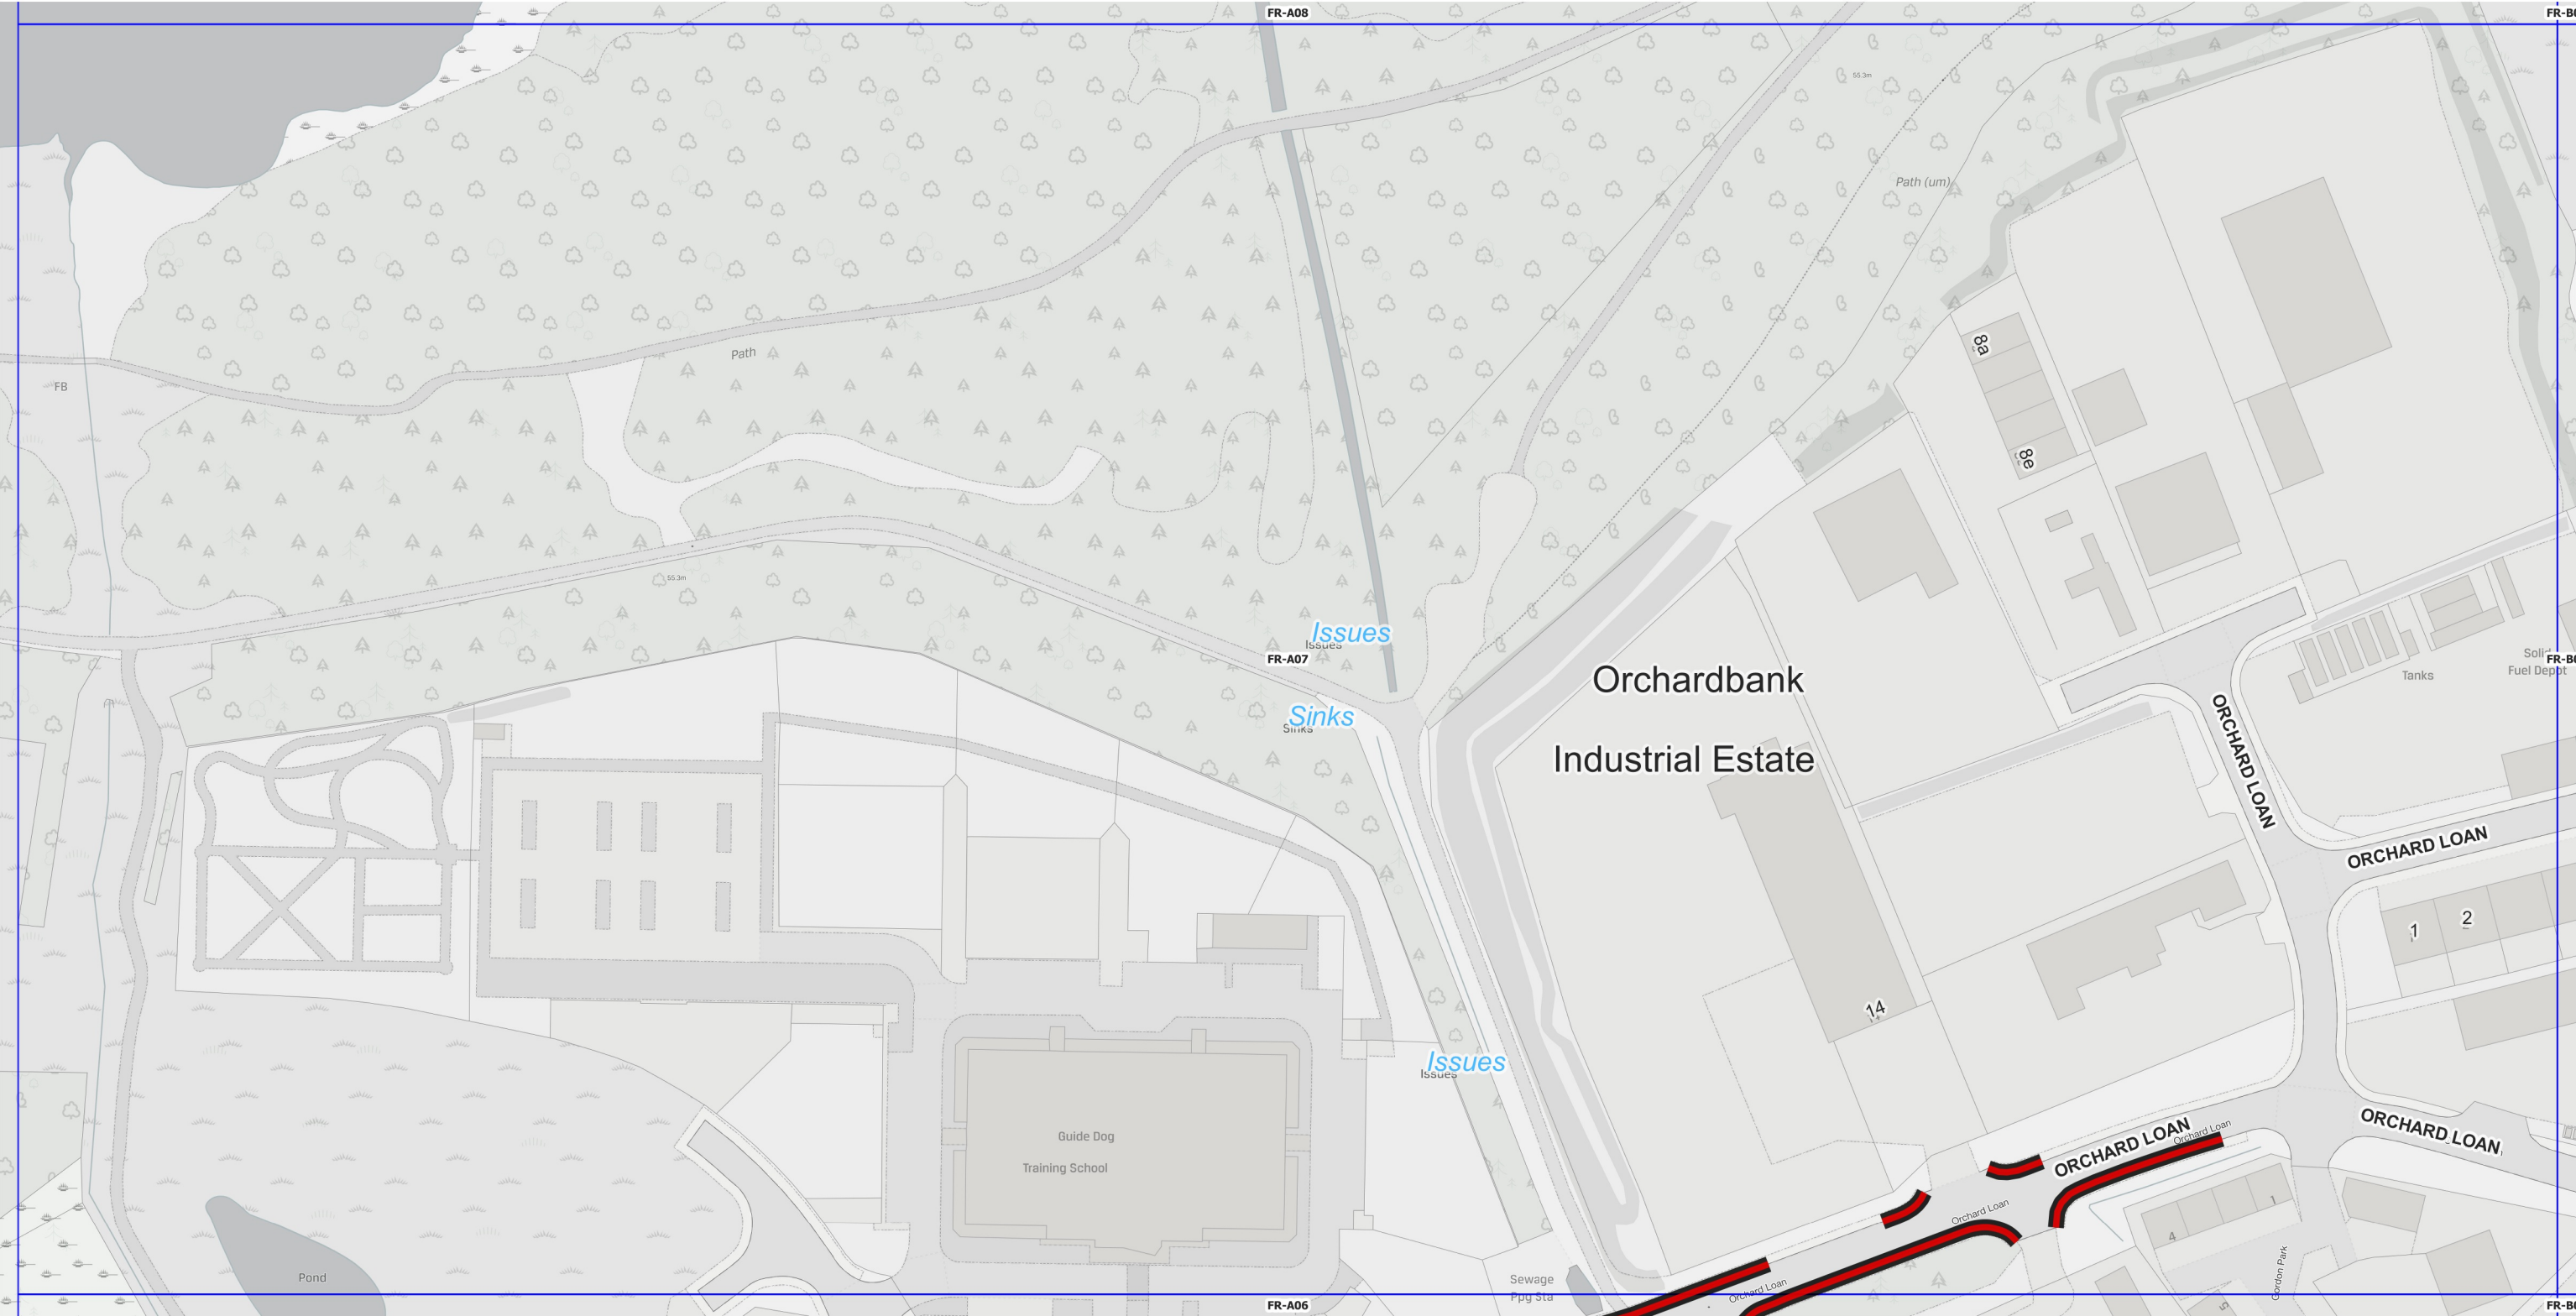

Legend

 No Waiting at any time

Plan No. : FR-A07

Effective Date: 14 September 2020

Scale: 1:1250


This is plan No. FR-A07 referred to in the Angus Council (Prohibition and Restriction of Waiting and Loading) (On Street Parking) (Decriminalised Enforcement) (No.4) Order 2020





Schedule 2

ANGUS COUNCIL (PROHIBITION AND RESTRICTION OF WAITING AND LOADING) (ON-STREET PARKING) (DECRIMINALISED ENFORCEMENT) (No.4) Order 2020 On-Street Plans

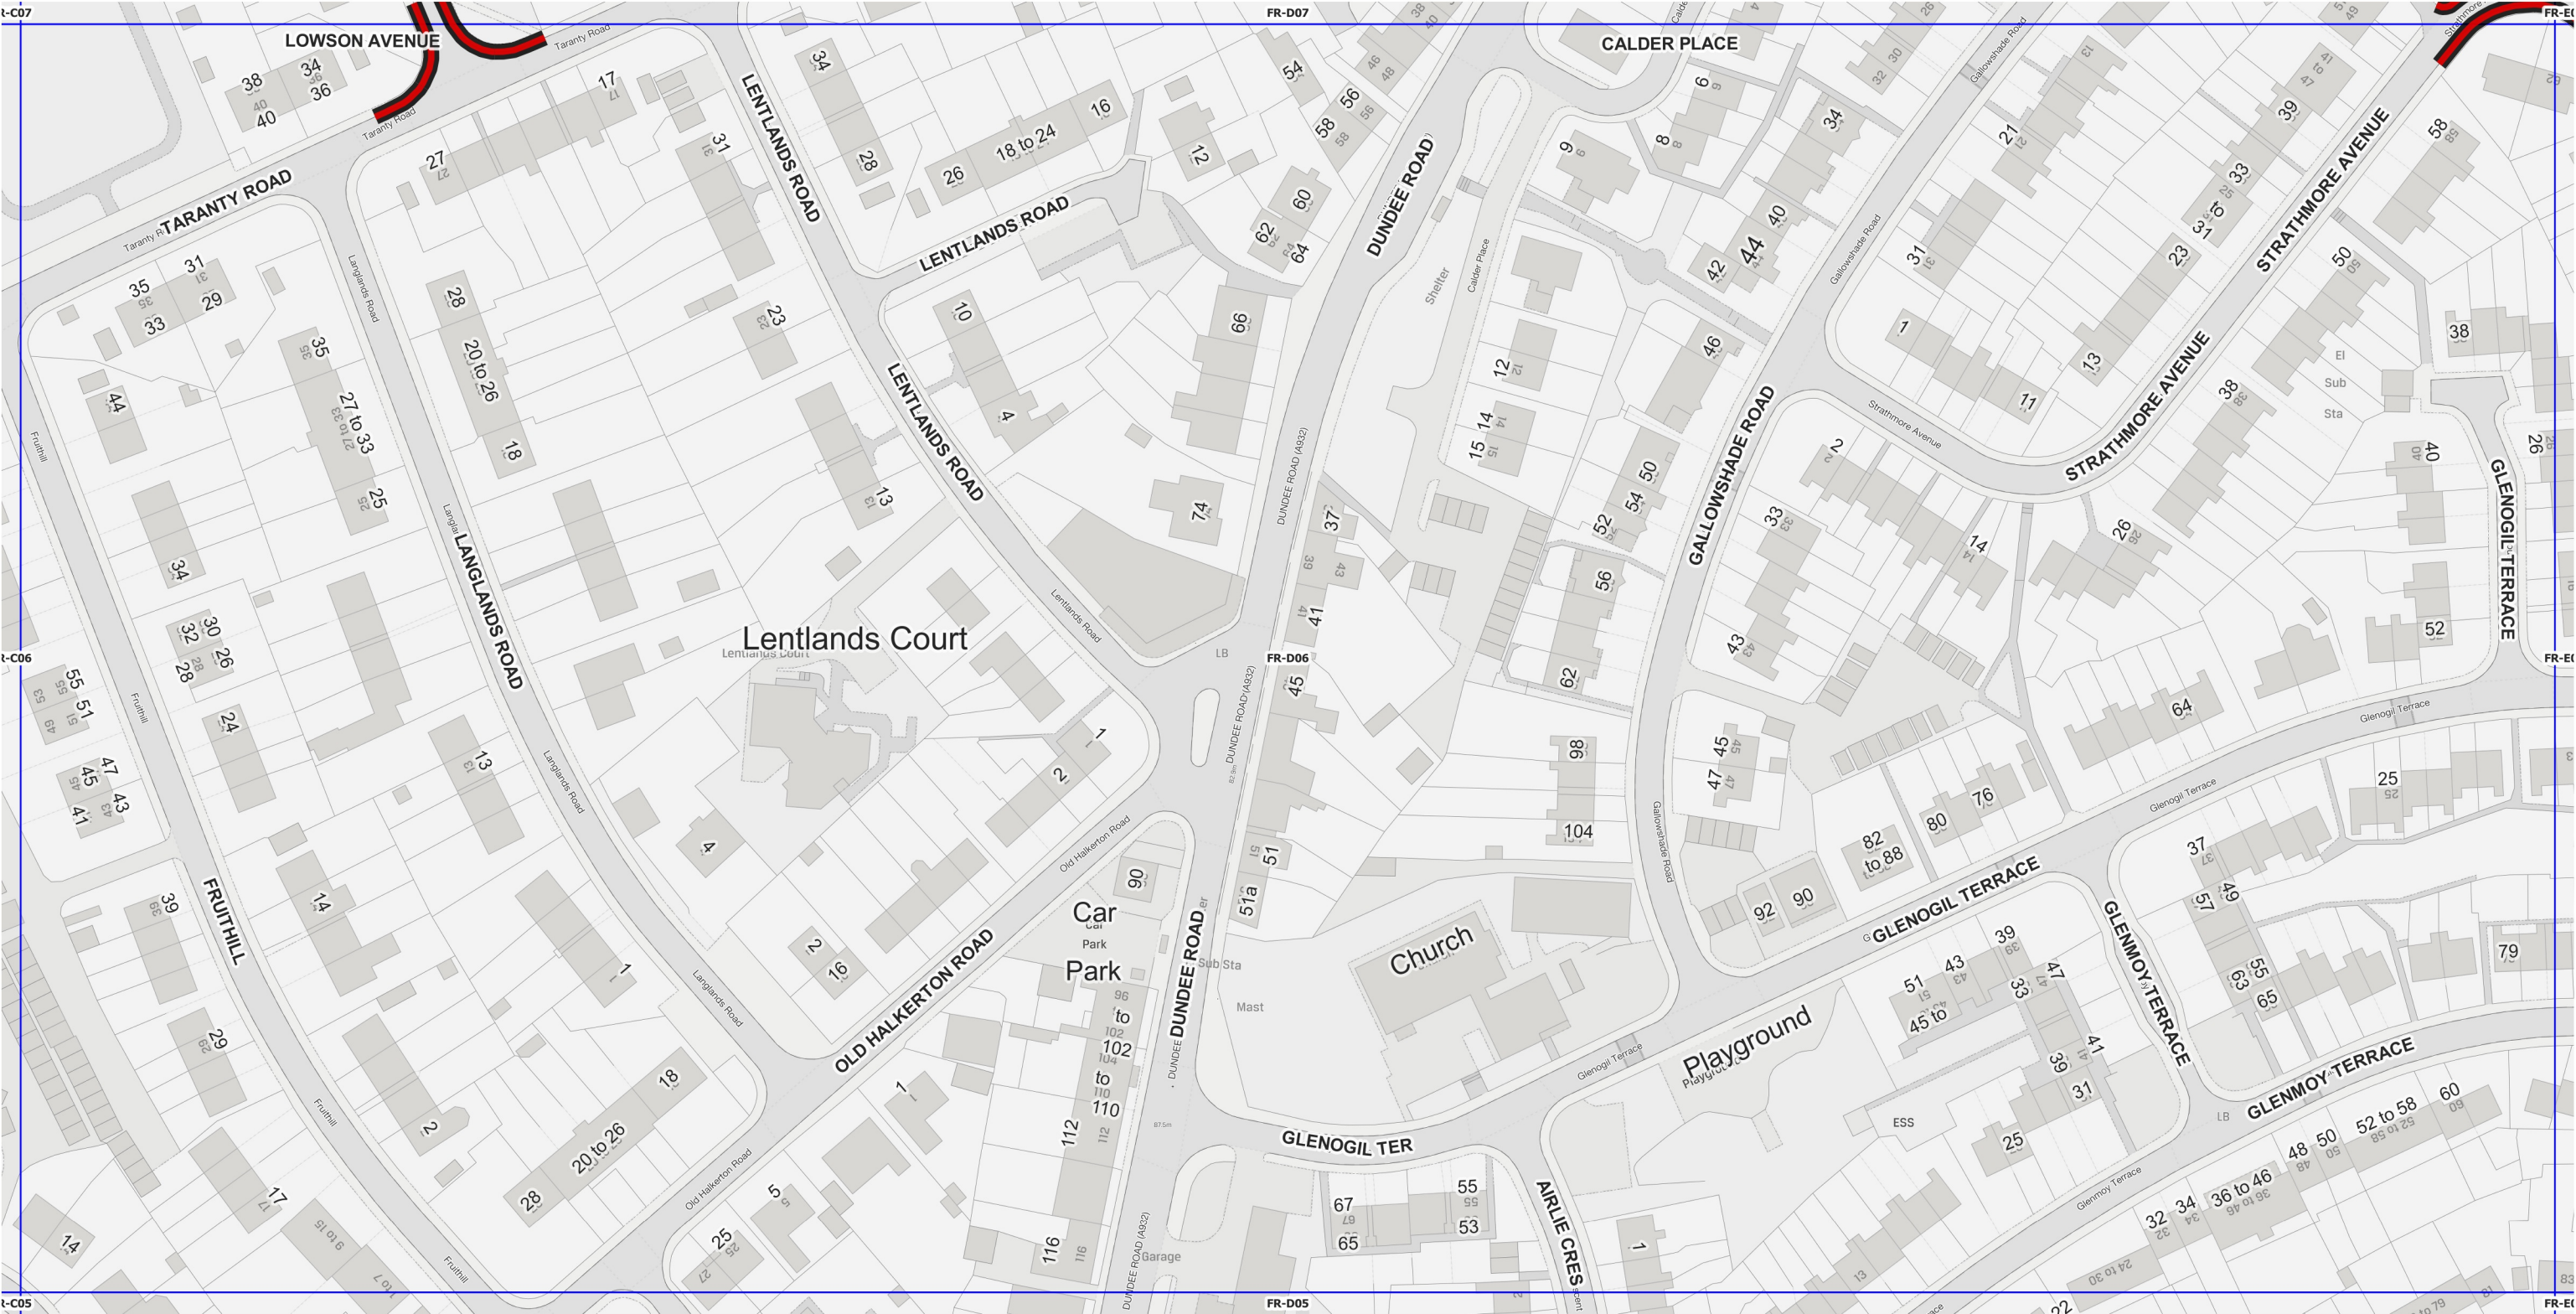

Legend

 No Waiting at any time

Plan No. : FR-D06

Effective Date: 14 September 2020

Scale: 1:1250


This is plan No. FR-D06 referred to in the Angus Council (Prohibition and Restriction of Waiting and Loading) (On Street Parking) (Decriminalised Enforcement) (No.4) Order 2020





Schedule 2

ANGUS COUNCIL (PROHIBITION AND RESTRICTION OF WAITING AND LOADING) (ON-STREET PARKING) (DECRIMINALISED ENFORCEMENT) (No.4) Order 2020 On-Street Plans

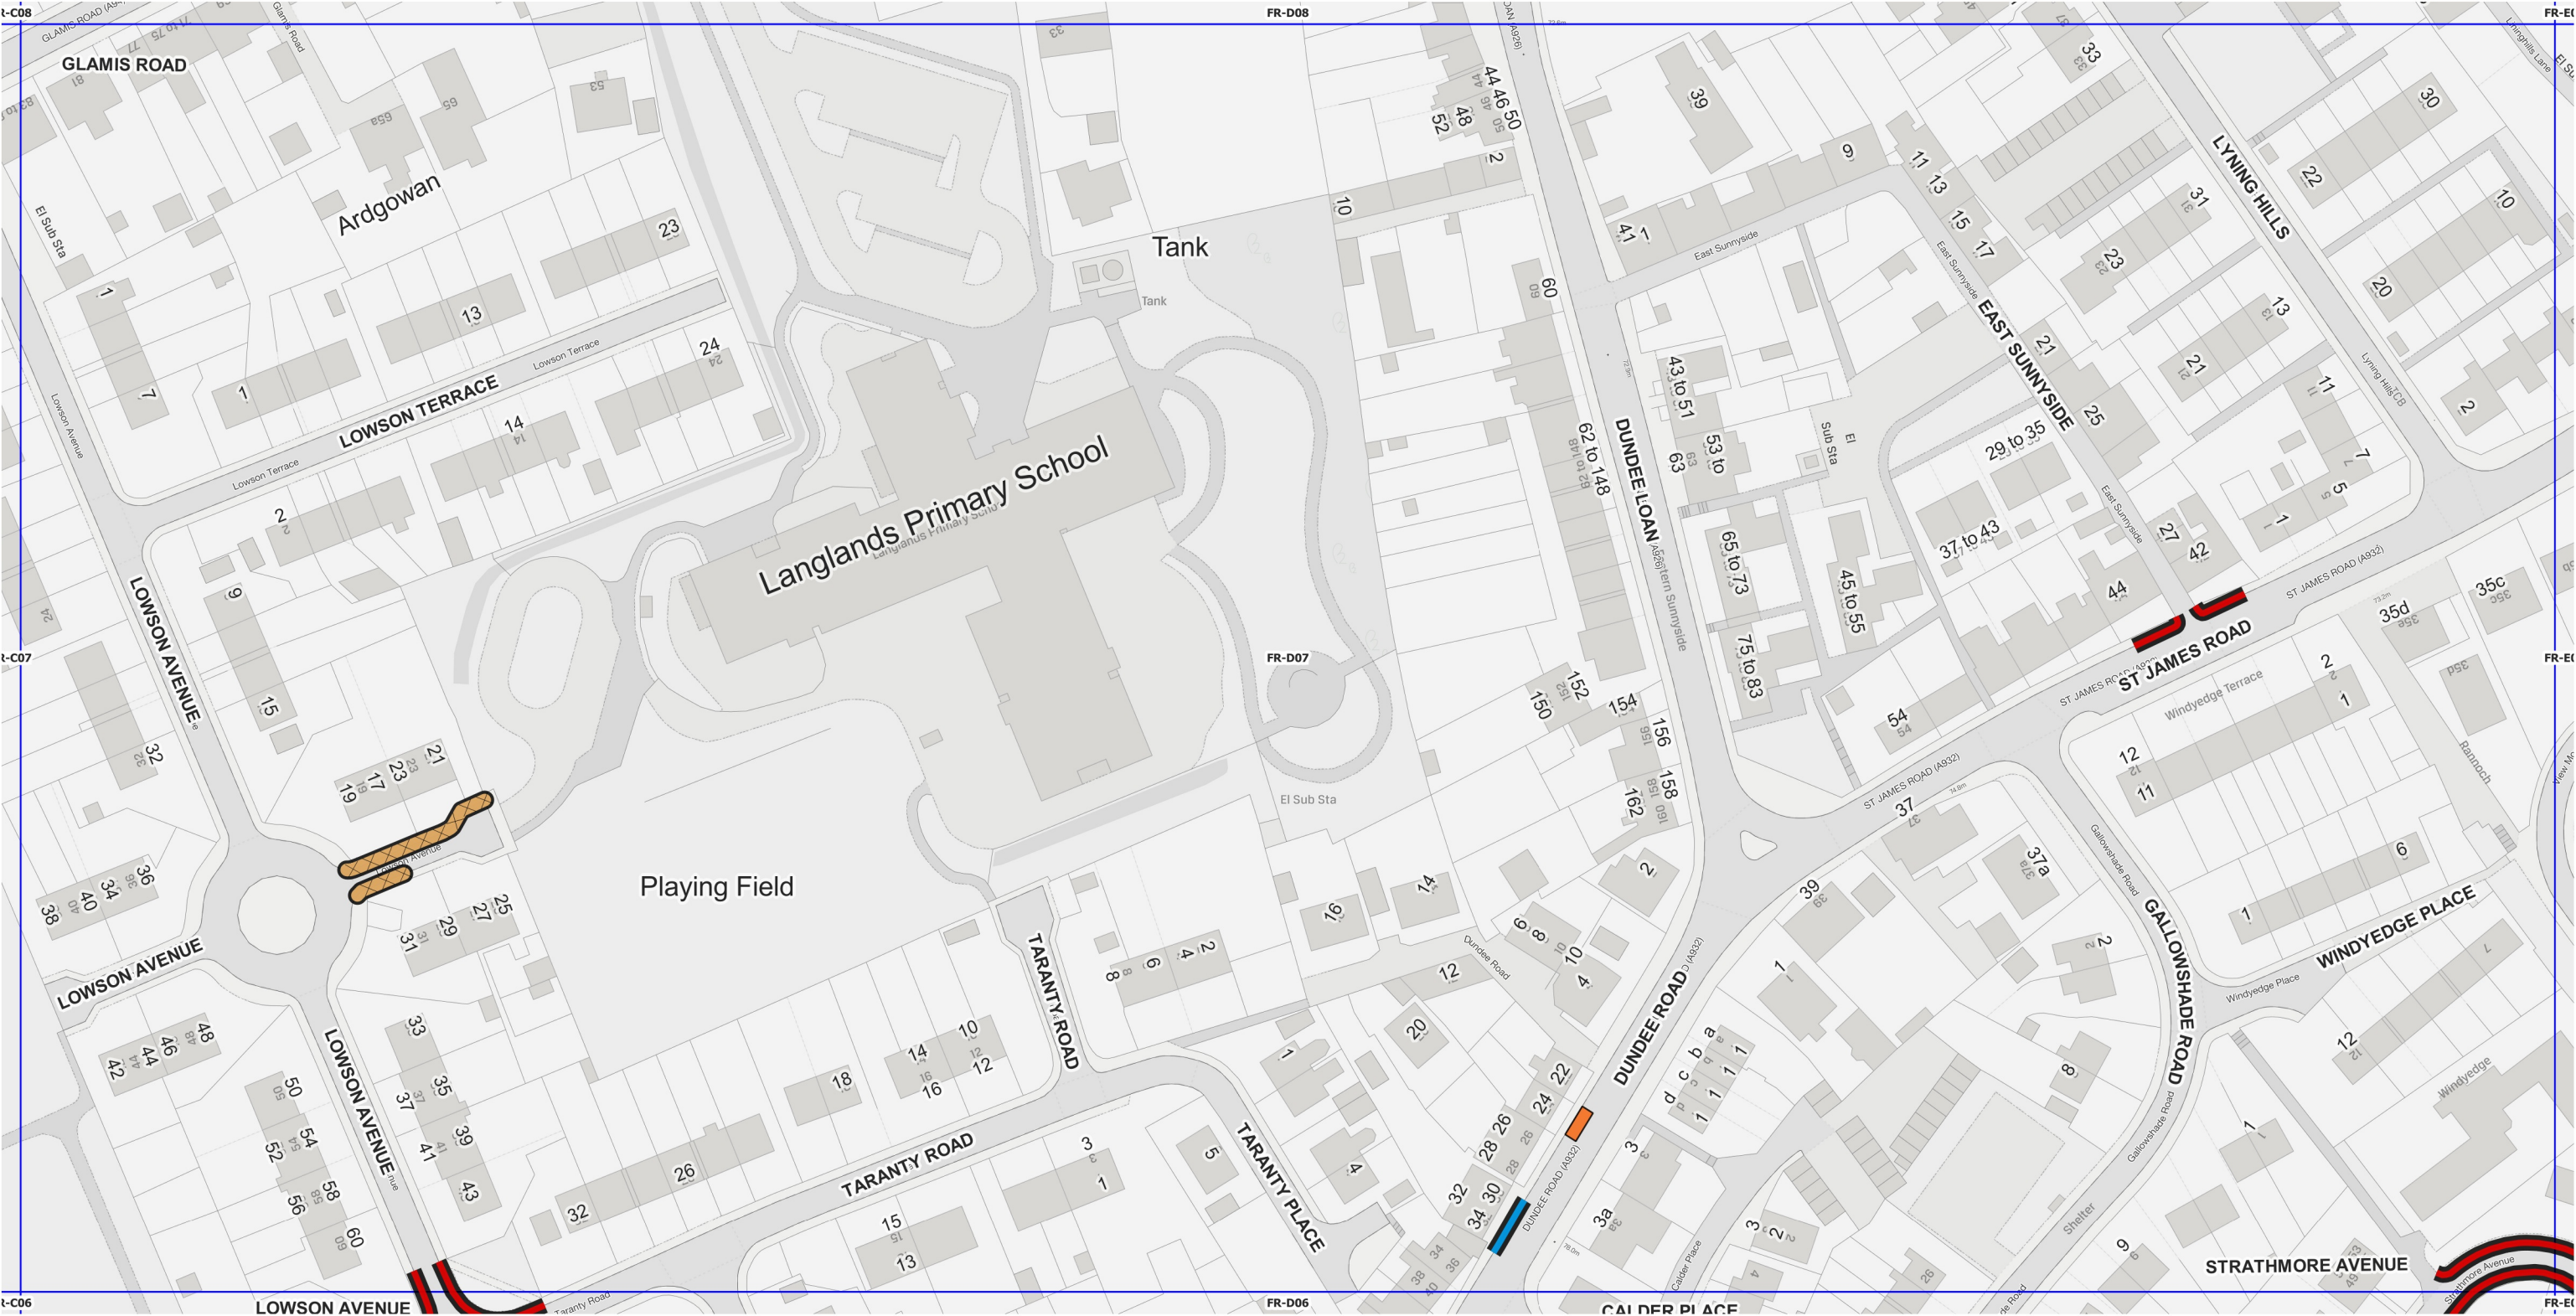

Legend

- No Waiting at any time
- No Waiting, Mon - Sat. 8.30am - 5.30pm
- No Stopping, Mon - Fri 8.30am - 4.30pm
- Reserved Parking Bay

Plan No. : FR-D07

Effective Date: 14 September 2020

Scale: 1:1250

This is plan No. FR-D07 referred to in the Angus Council (Prohibition and Restriction of Waiting and Loading) (On Street Parking) (Decriminalised Enforcement) (No.4) Order 2020



Schedule 2

ANGUS COUNCIL (PROHIBITION AND RESTRICTION OF WAITING AND LOADING) (ON-STREET PARKING) (DECRIMINALISED ENFORCEMENT) (No.4) Order 2020 On-Street Plans



Legend

 No Waiting at any time

Plan No. : FR-E06

Effective Date: 14 September 2020

Scale: 1:1250


This is plan No. FR-E06 referred to in the Angus Council (Prohibition and Restriction of Waiting and Loading) (On Street Parking) (Decriminalised Enforcement) (No.4) Order 2020





Schedule 2

ANGUS COUNCIL (PROHIBITION AND RESTRICTION OF WAITING AND LOADING) (ON-STREET PARKING) (DECRIMINALISED ENFORCEMENT) (No.4) Order 2020 On-Street Plans

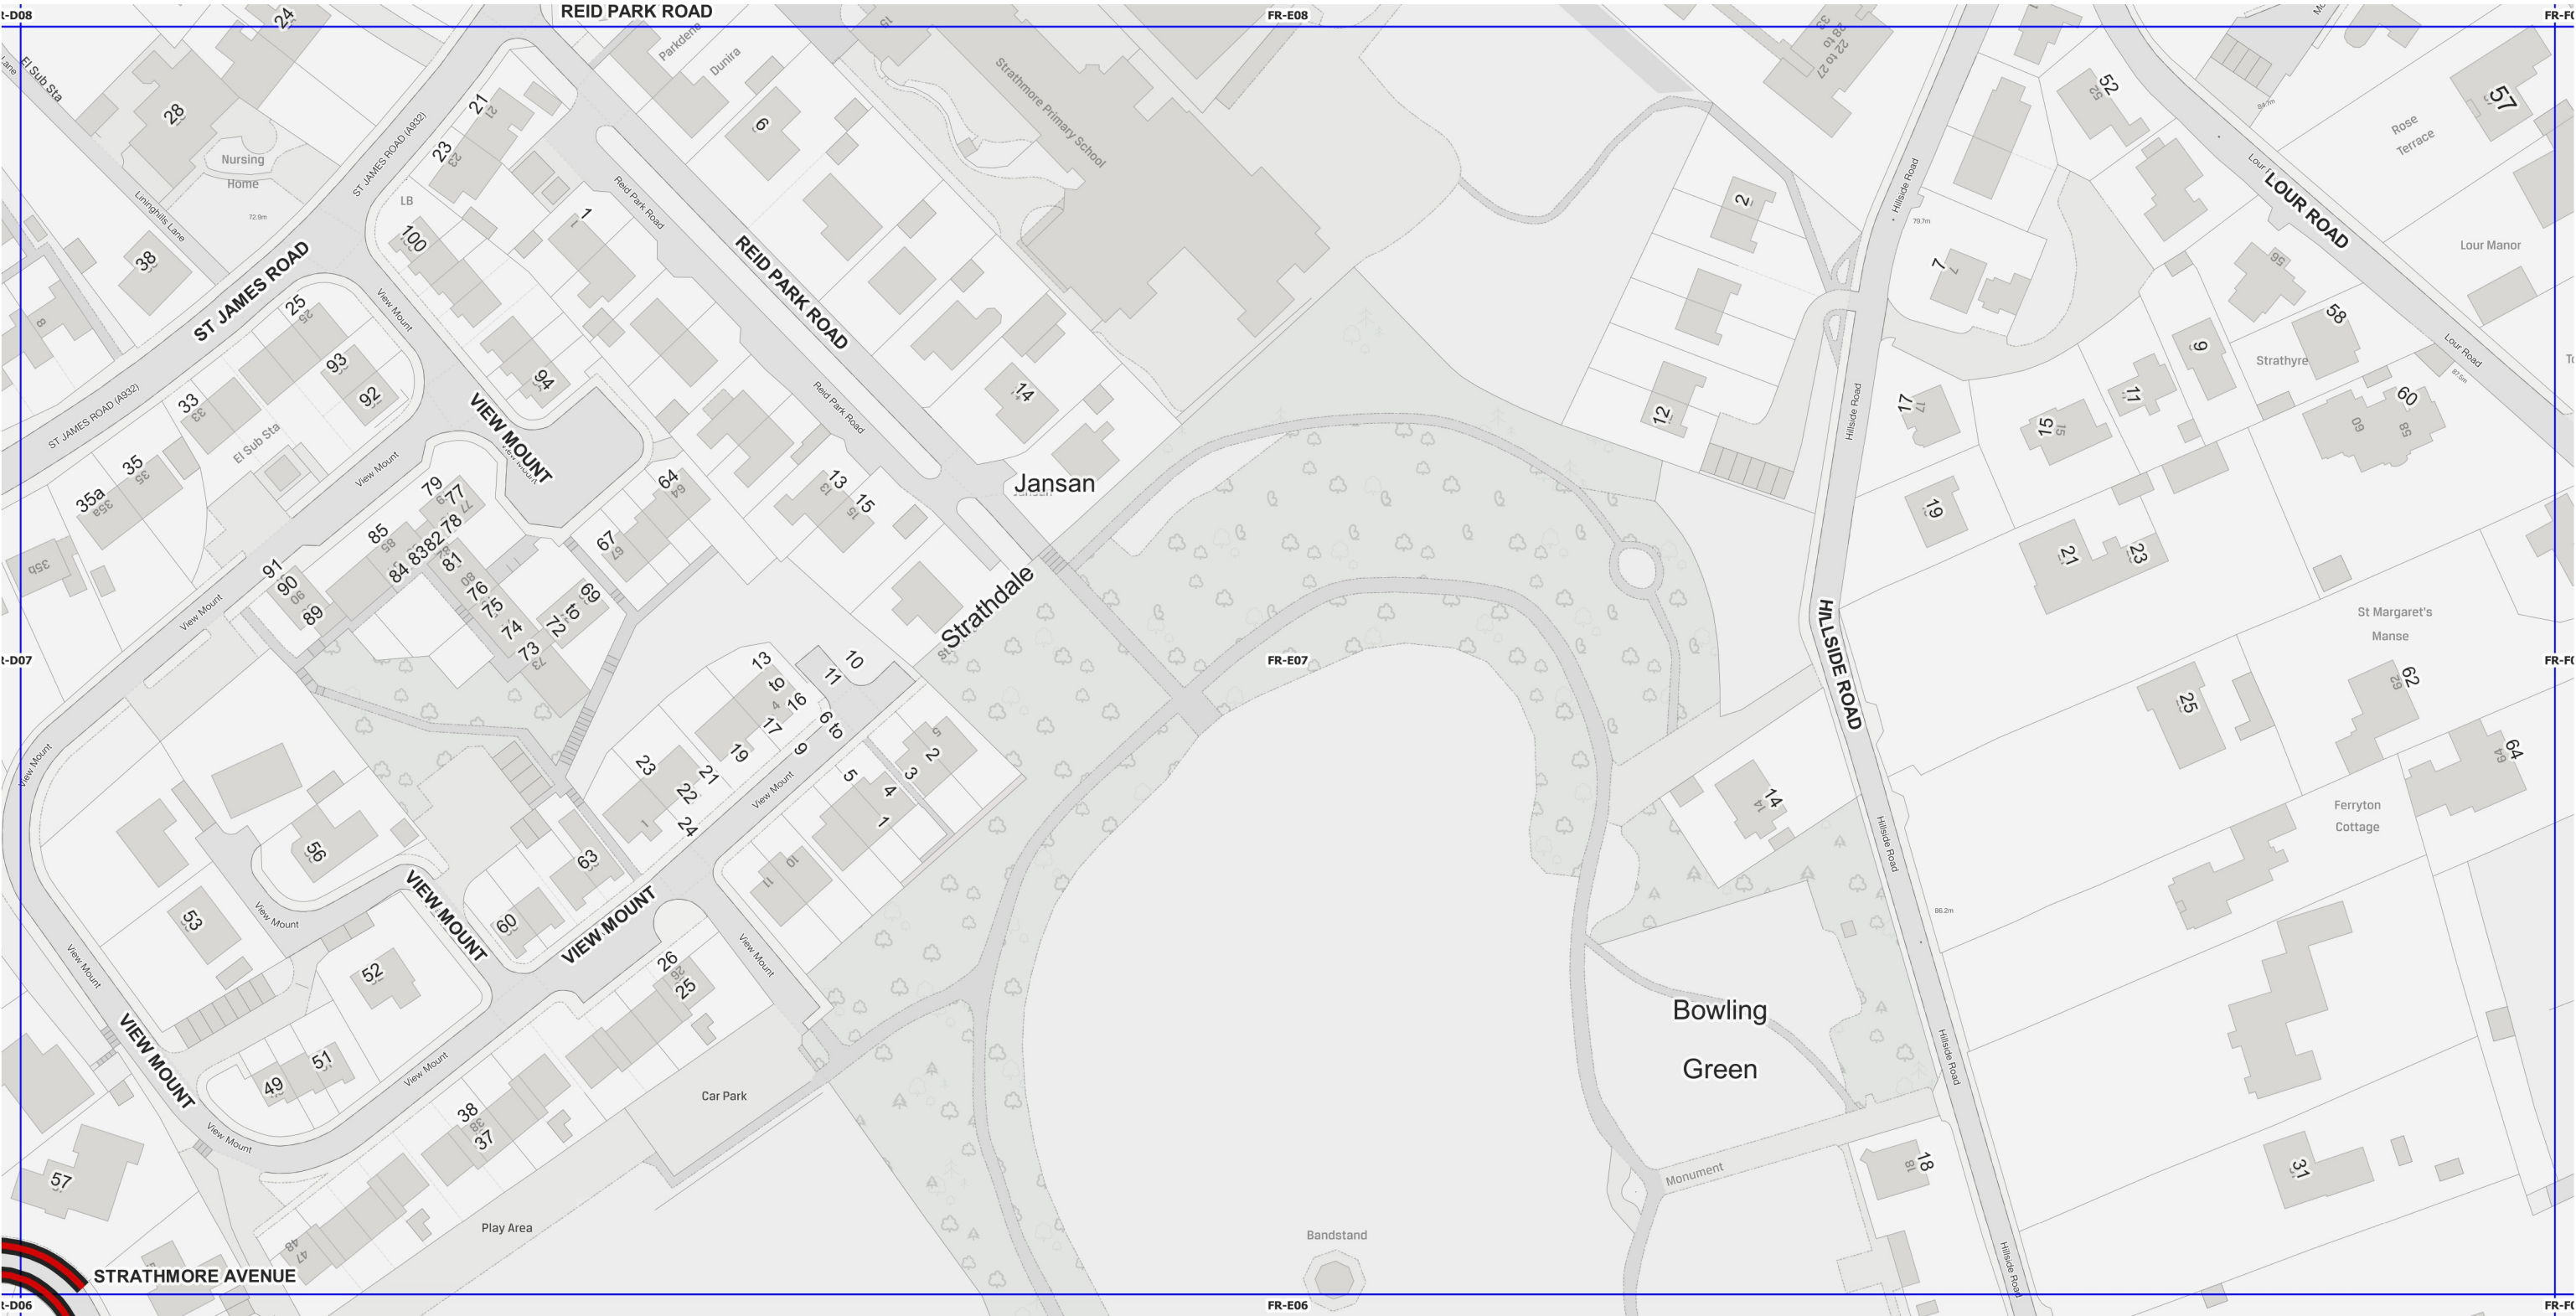

Legend

 No Waiting at any time

Plan No. : FR-E07

Effective Date: 14 September 2020

Scale: 1:1250

This is plan No. FR-E07 referred to in the Angus Council (Prohibition and Restriction of Waiting and Loading) (On Street Parking) (Decriminalised Enforcement) (No.4) Order 2020



Schedule 2

ANGUS COUNCIL (PROHIBITION AND RESTRICTION OF WAITING AND LOADING) (ON-STREET PARKING) (DECRIMINALISED ENFORCEMENT) (No.4) Order 2020 On-Street Plans



Legend

 No Waiting at any time

Plan No. : FR-E10

Effective Date: 14 September 2020

Scale: 1:1250


This is plan No. FR-E10 referred to in the Angus Council (Prohibition and Restriction of Waiting and Loading) (On Street Parking) (Decriminalised Enforcement) (No.4) Order 2020





Schedule 2

ANGUS COUNCIL (PROHIBITION AND RESTRICTION OF WAITING AND LOADING) (ON-STREET PARKING) (DECRIMINALISED ENFORCEMENT) (No.4) Order 2020 On-Street Plans

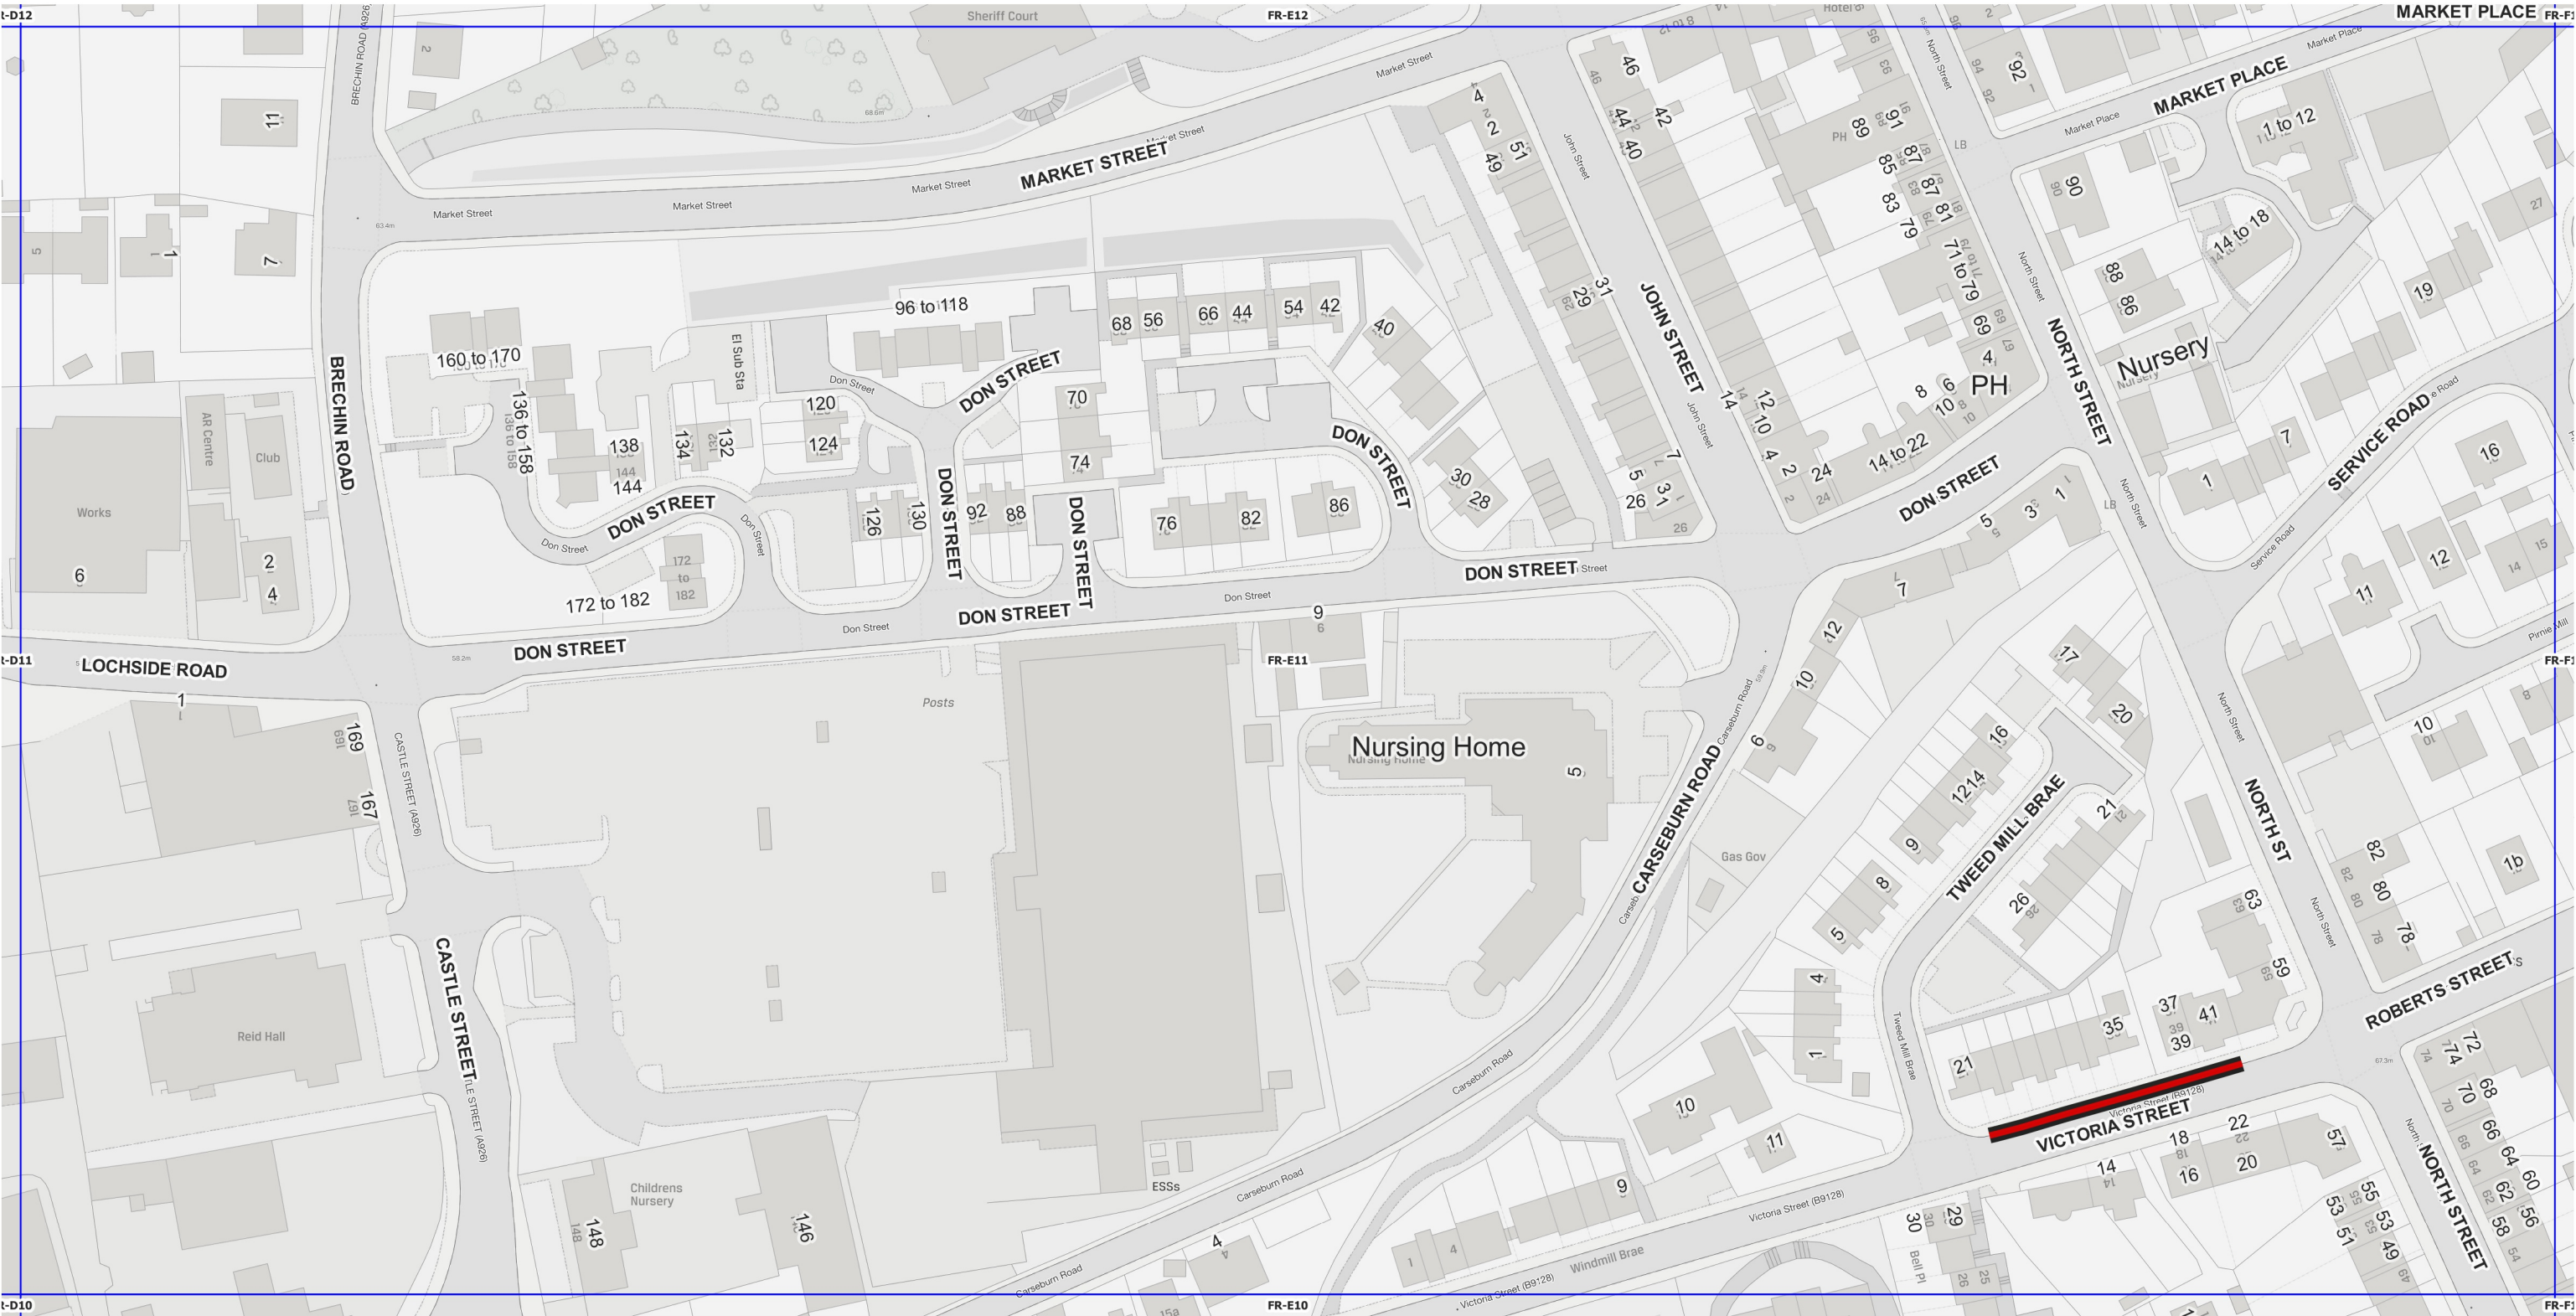

Legend

 No Waiting at any time

Plan No. : FR-E11

Effective Date: 14 September 2020

Scale: 1:1250

This is plan No. FR-E11 referred to in the Angus Council (Prohibition and Restriction of Waiting and Loading) (On Street Parking) (Decriminalised Enforcement) (No.4) Order 2020





Schedule 2

ANGUS COUNCIL (PROHIBITION AND RESTRICTION OF WAITING AND LOADING) (ON-STREET PARKING) (DECRIMINALISED ENFORCEMENT) (No.4) Order 2020 On-Street Plans



Legend

-  No Waiting at any time
-  No Waiting, Mon - Sat. 8.30am -5.30pm

Plan No. : FR-F10

Effective Date: 14 September 2020

Scale: 1:1250

This is plan No. FR-F10 referred to in the Angus Council (Prohibition and Restriction of Waiting and Loading) (On Street Parking) (Decriminalised Enforcement) (No.4) Order 2020



Schedule 2

ANGUS COUNCIL (PROHIBITION AND RESTRICTION OF WAITING AND LOADING) (ON-STREET PARKING) (DECRIMINALISED ENFORCEMENT) (No.4) Order 2020 On-Street Plans



Legend

-  No Waiting at any time
-  No Stopping, Mon - Fri 8.30am - 4.30pm

Plan No. : FR-F11

Effective Date: 14 September 2020

Scale: 1:1250


This is plan No. FR-F11 referred to in the Angus Council (Prohibition and Restriction of Waiting and Loading) (On Street Parking) (Decriminalised Enforcement) (No.4) Order 2020





Schedule 2

ANGUS COUNCIL (PROHIBITION AND RESTRICTION OF WAITING AND LOADING) (ON-STREET PARKING) (DECRIMINALISED ENFORCEMENT) (No.4) Order 2020 On-Street Plans

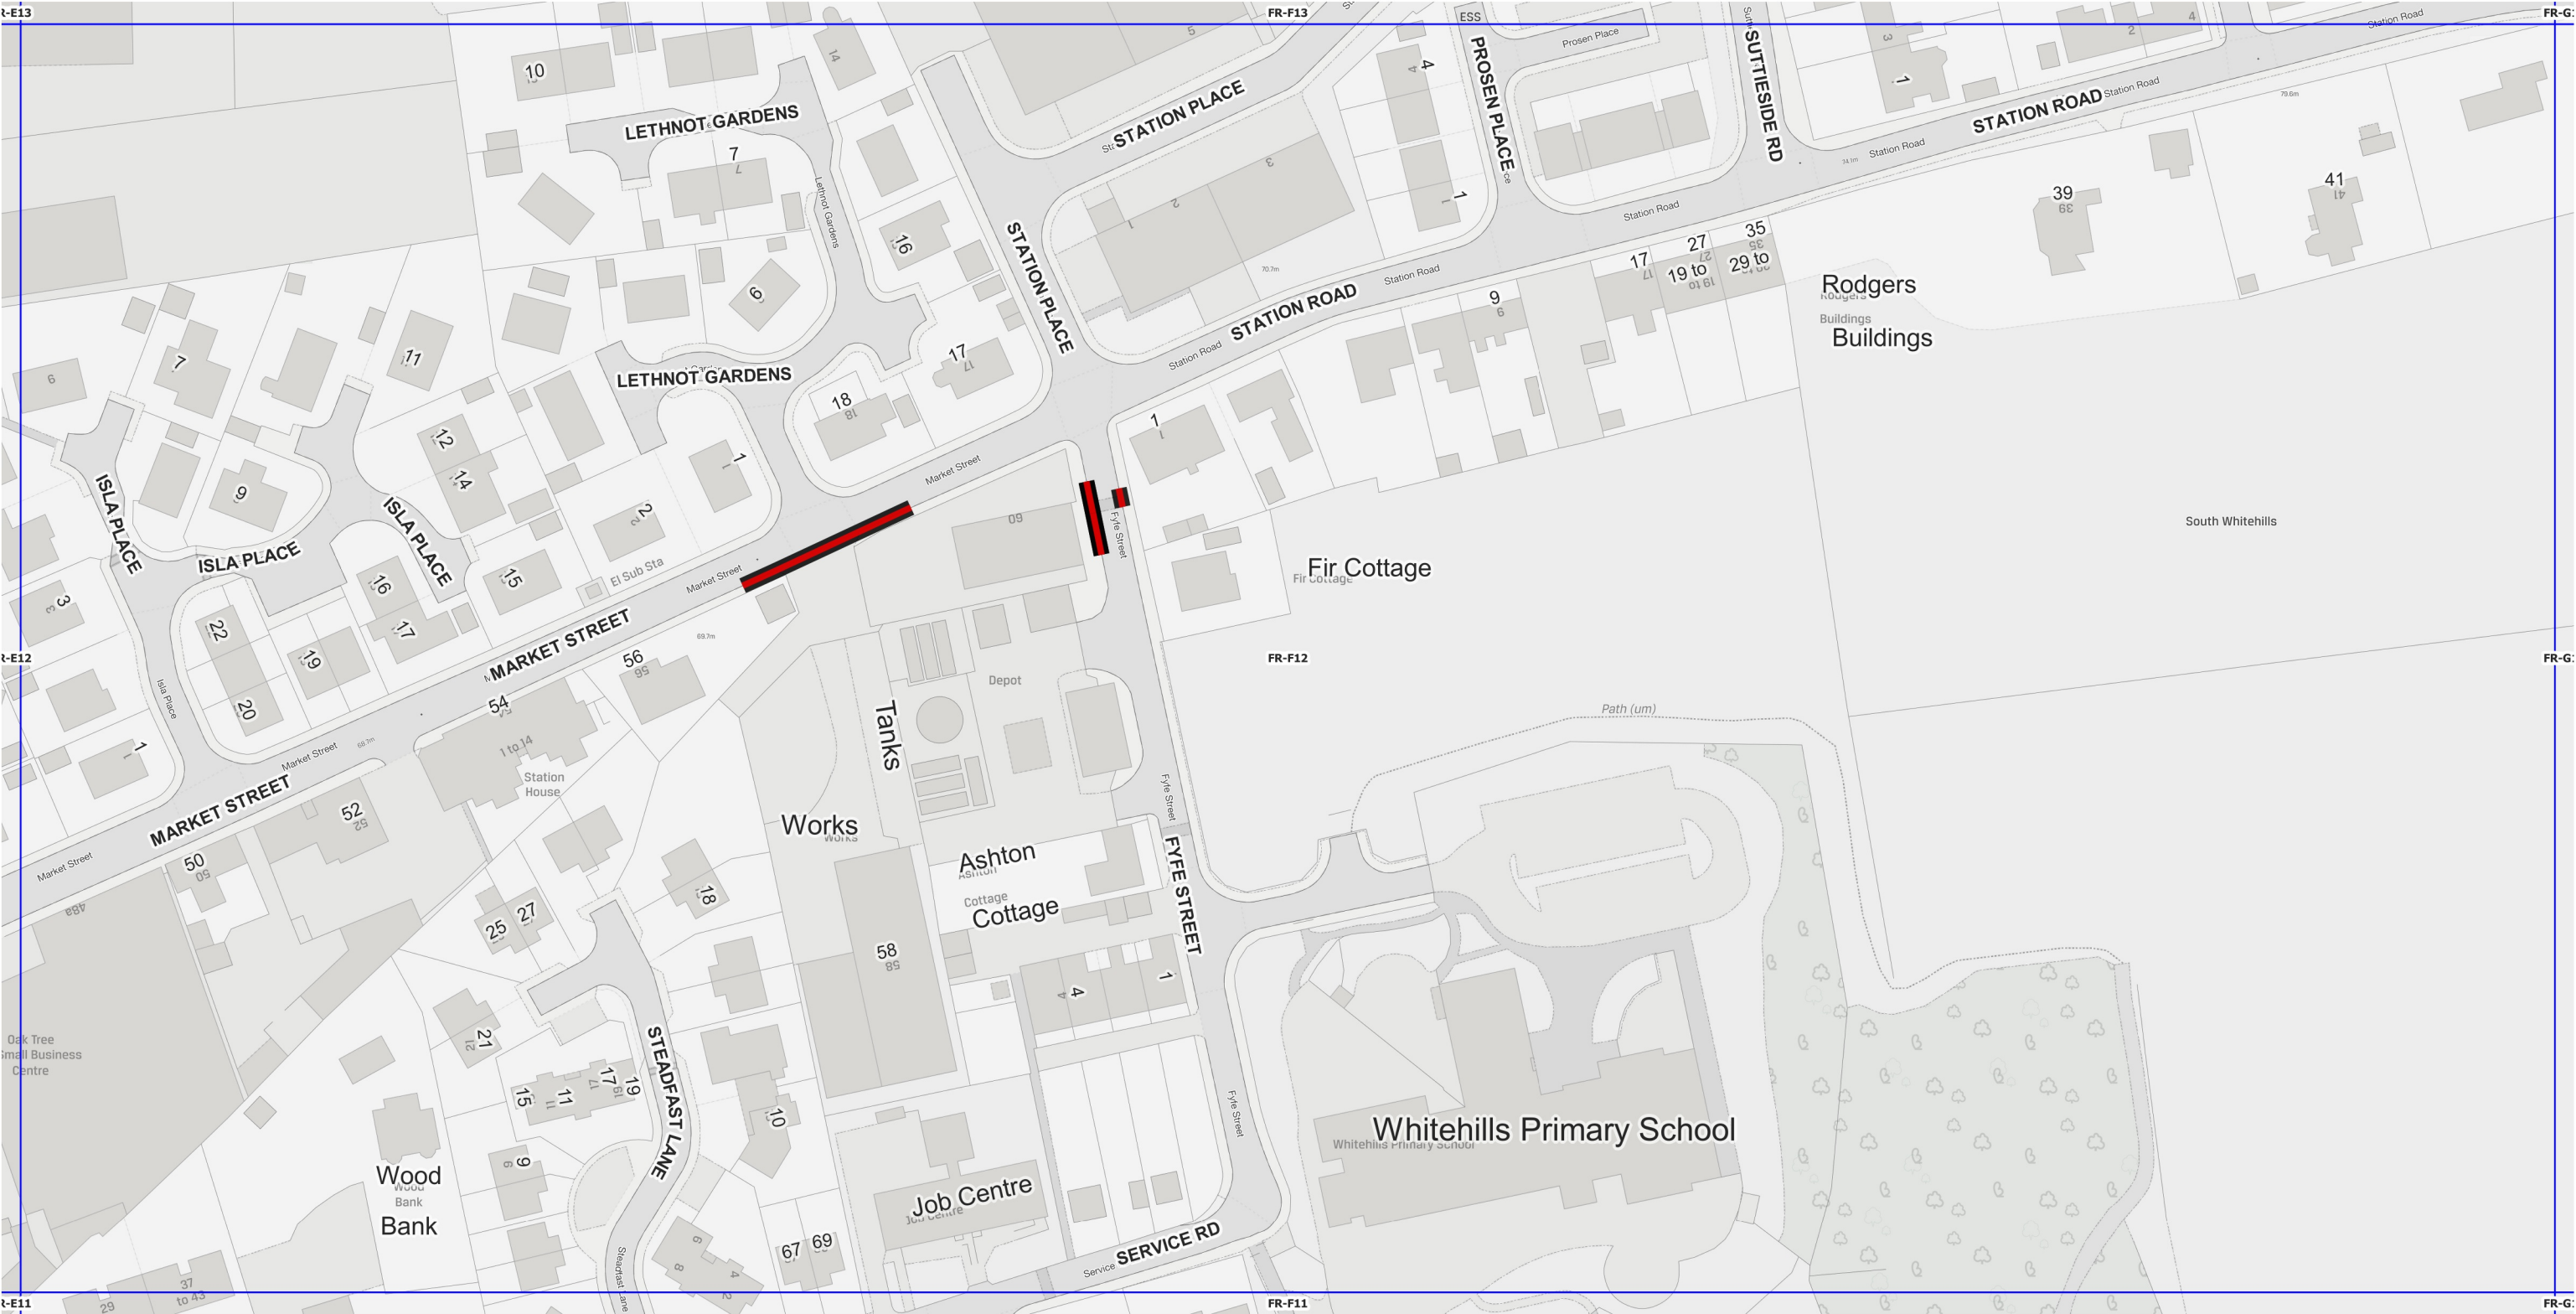

Legend

 No Waiting at any time

Plan No. : FR-F12

Effective Date: 14 September 2020

Scale: 1:1250

This is plan No. FR-F12 referred to in the Angus Council (Prohibition and Restriction of Waiting and Loading) (On Street Parking) (Decriminalised Enforcement) (No.4) Order 2020

