


Schedule 2

ANGUS COUNCIL (PROHIBITION AND RESTRICTION OF WAITING AND LOADING) (ON-STREET PARKING) (DECRIMINALISED ENFORCEMENT) (No.4) Order 2020 On-Street Plans

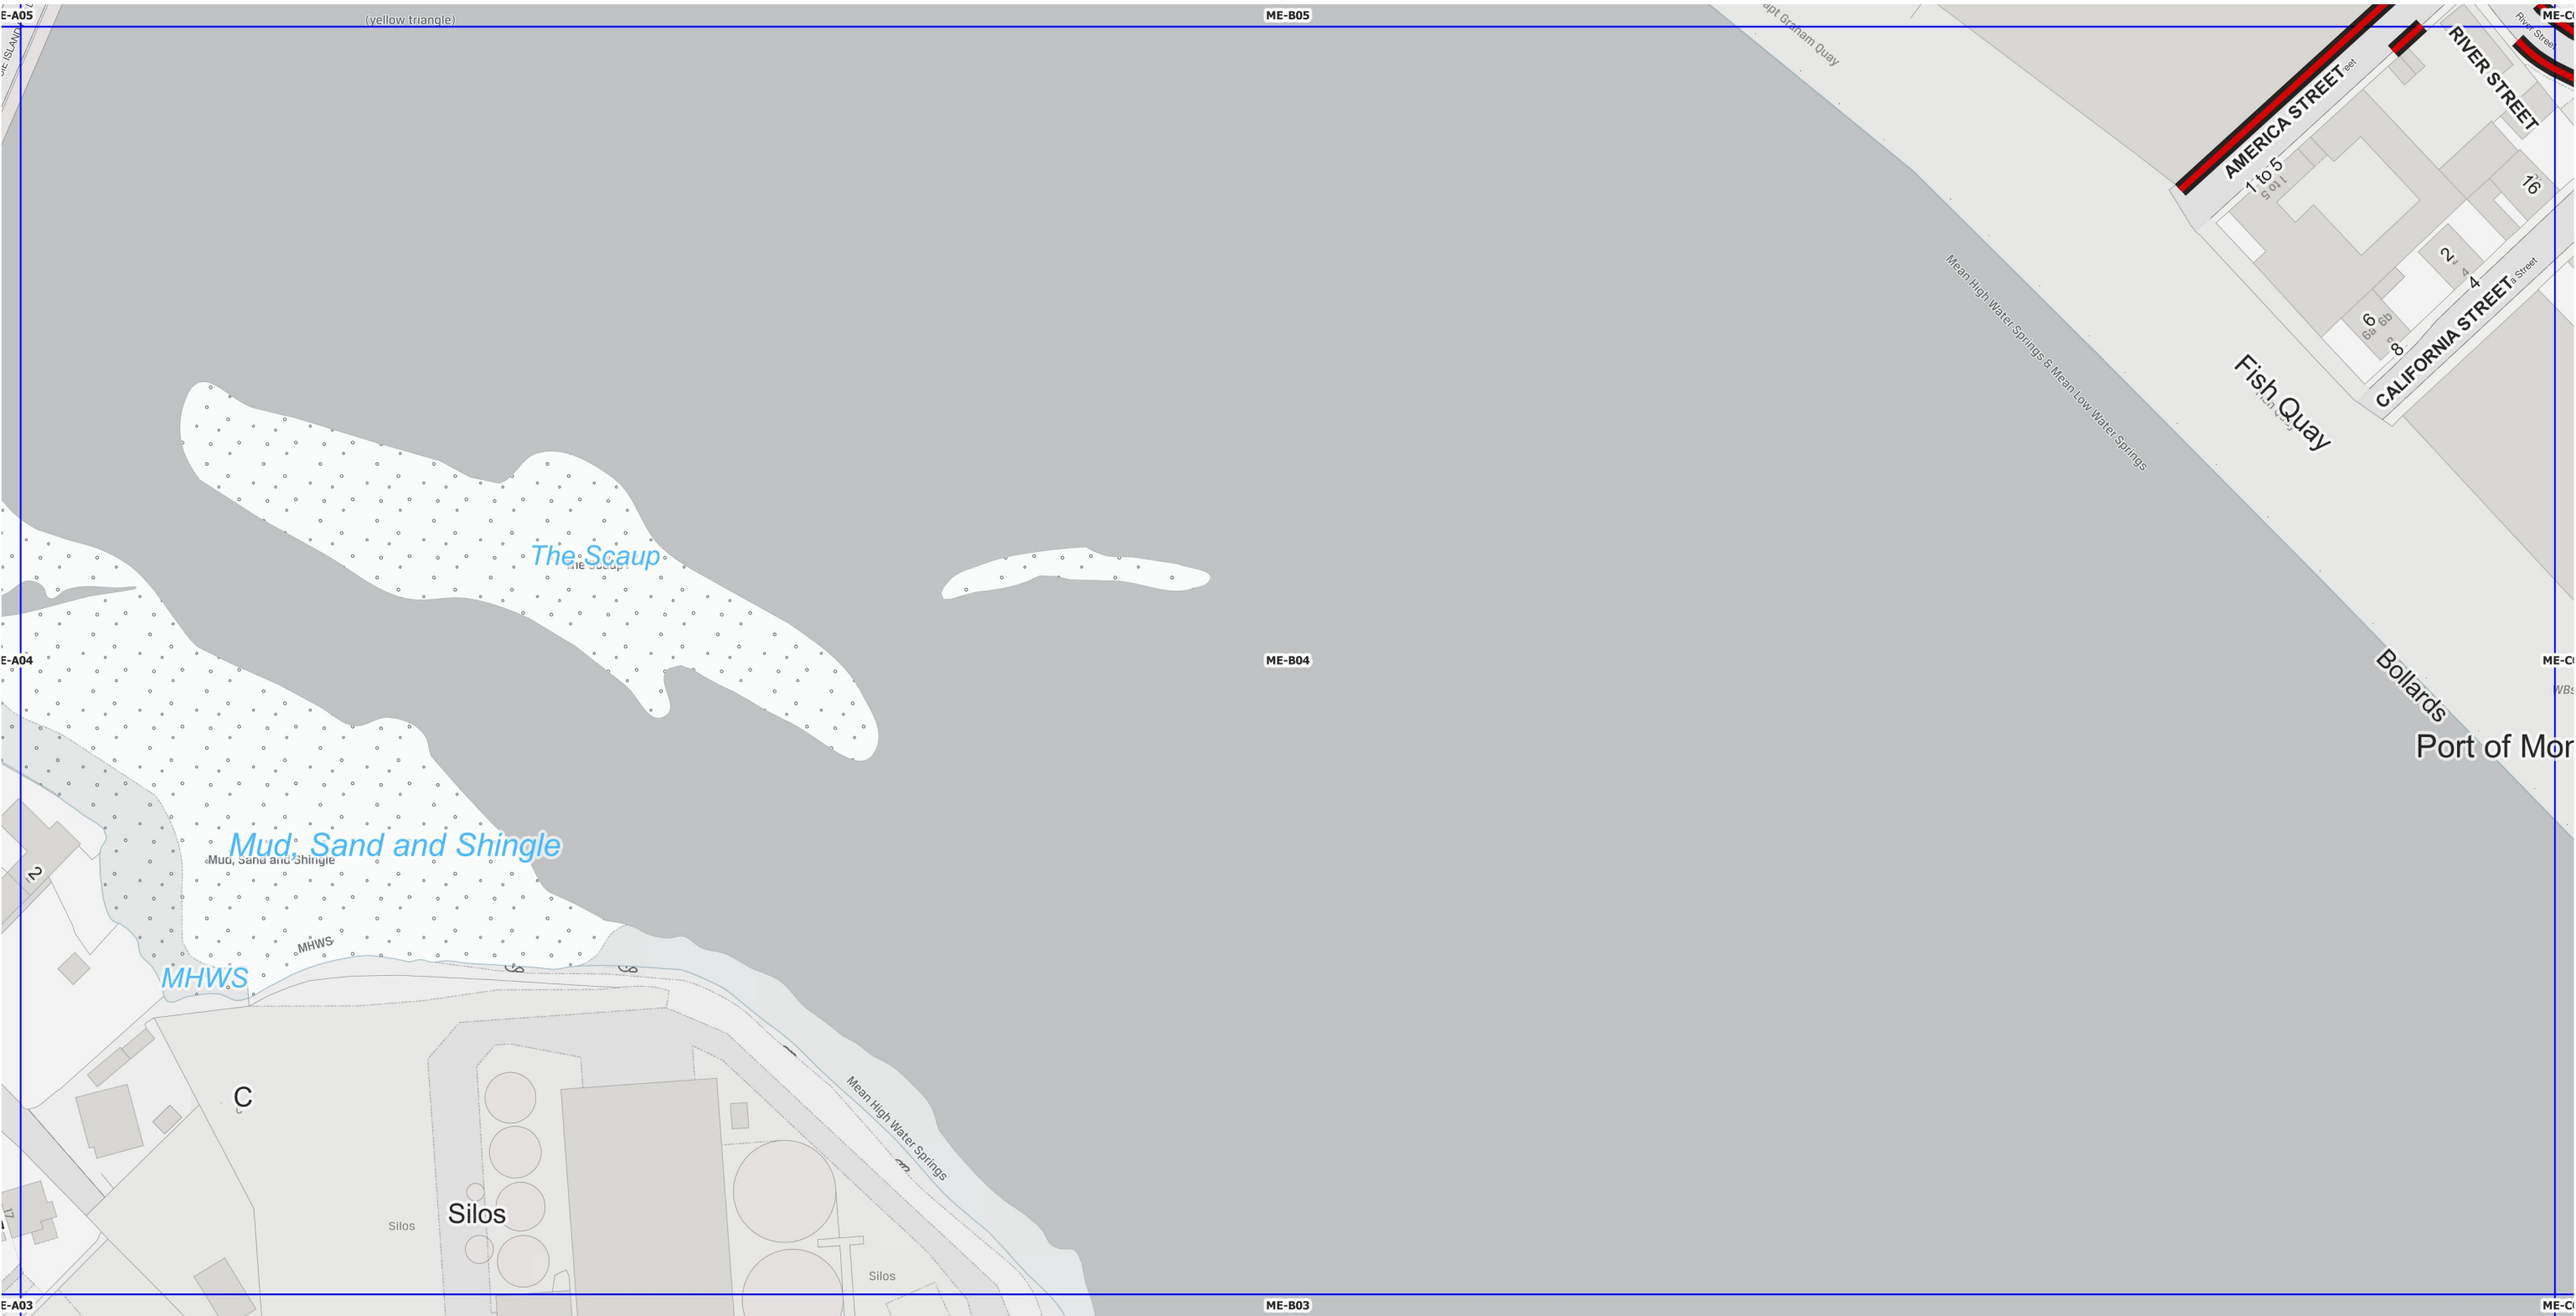

Legend

 No Waiting at any time

Plan No. : ME-B04

Effective Date: 14 September 2020

Scale: 1:1250


This is plan No. ME-B04 referred to in the Angus Council (Prohibition and Restriction of Waiting and Loading) (On Street Parking) (Decriminalised Enforcement) (No.4) Order 2020





Schedule 2

ANGUS COUNCIL (PROHIBITION AND RESTRICTION OF WAITING AND LOADING) (ON-STREET PARKING) (DECRIMINALISED ENFORCEMENT) (No.4) Order 2020 On-Street Plans

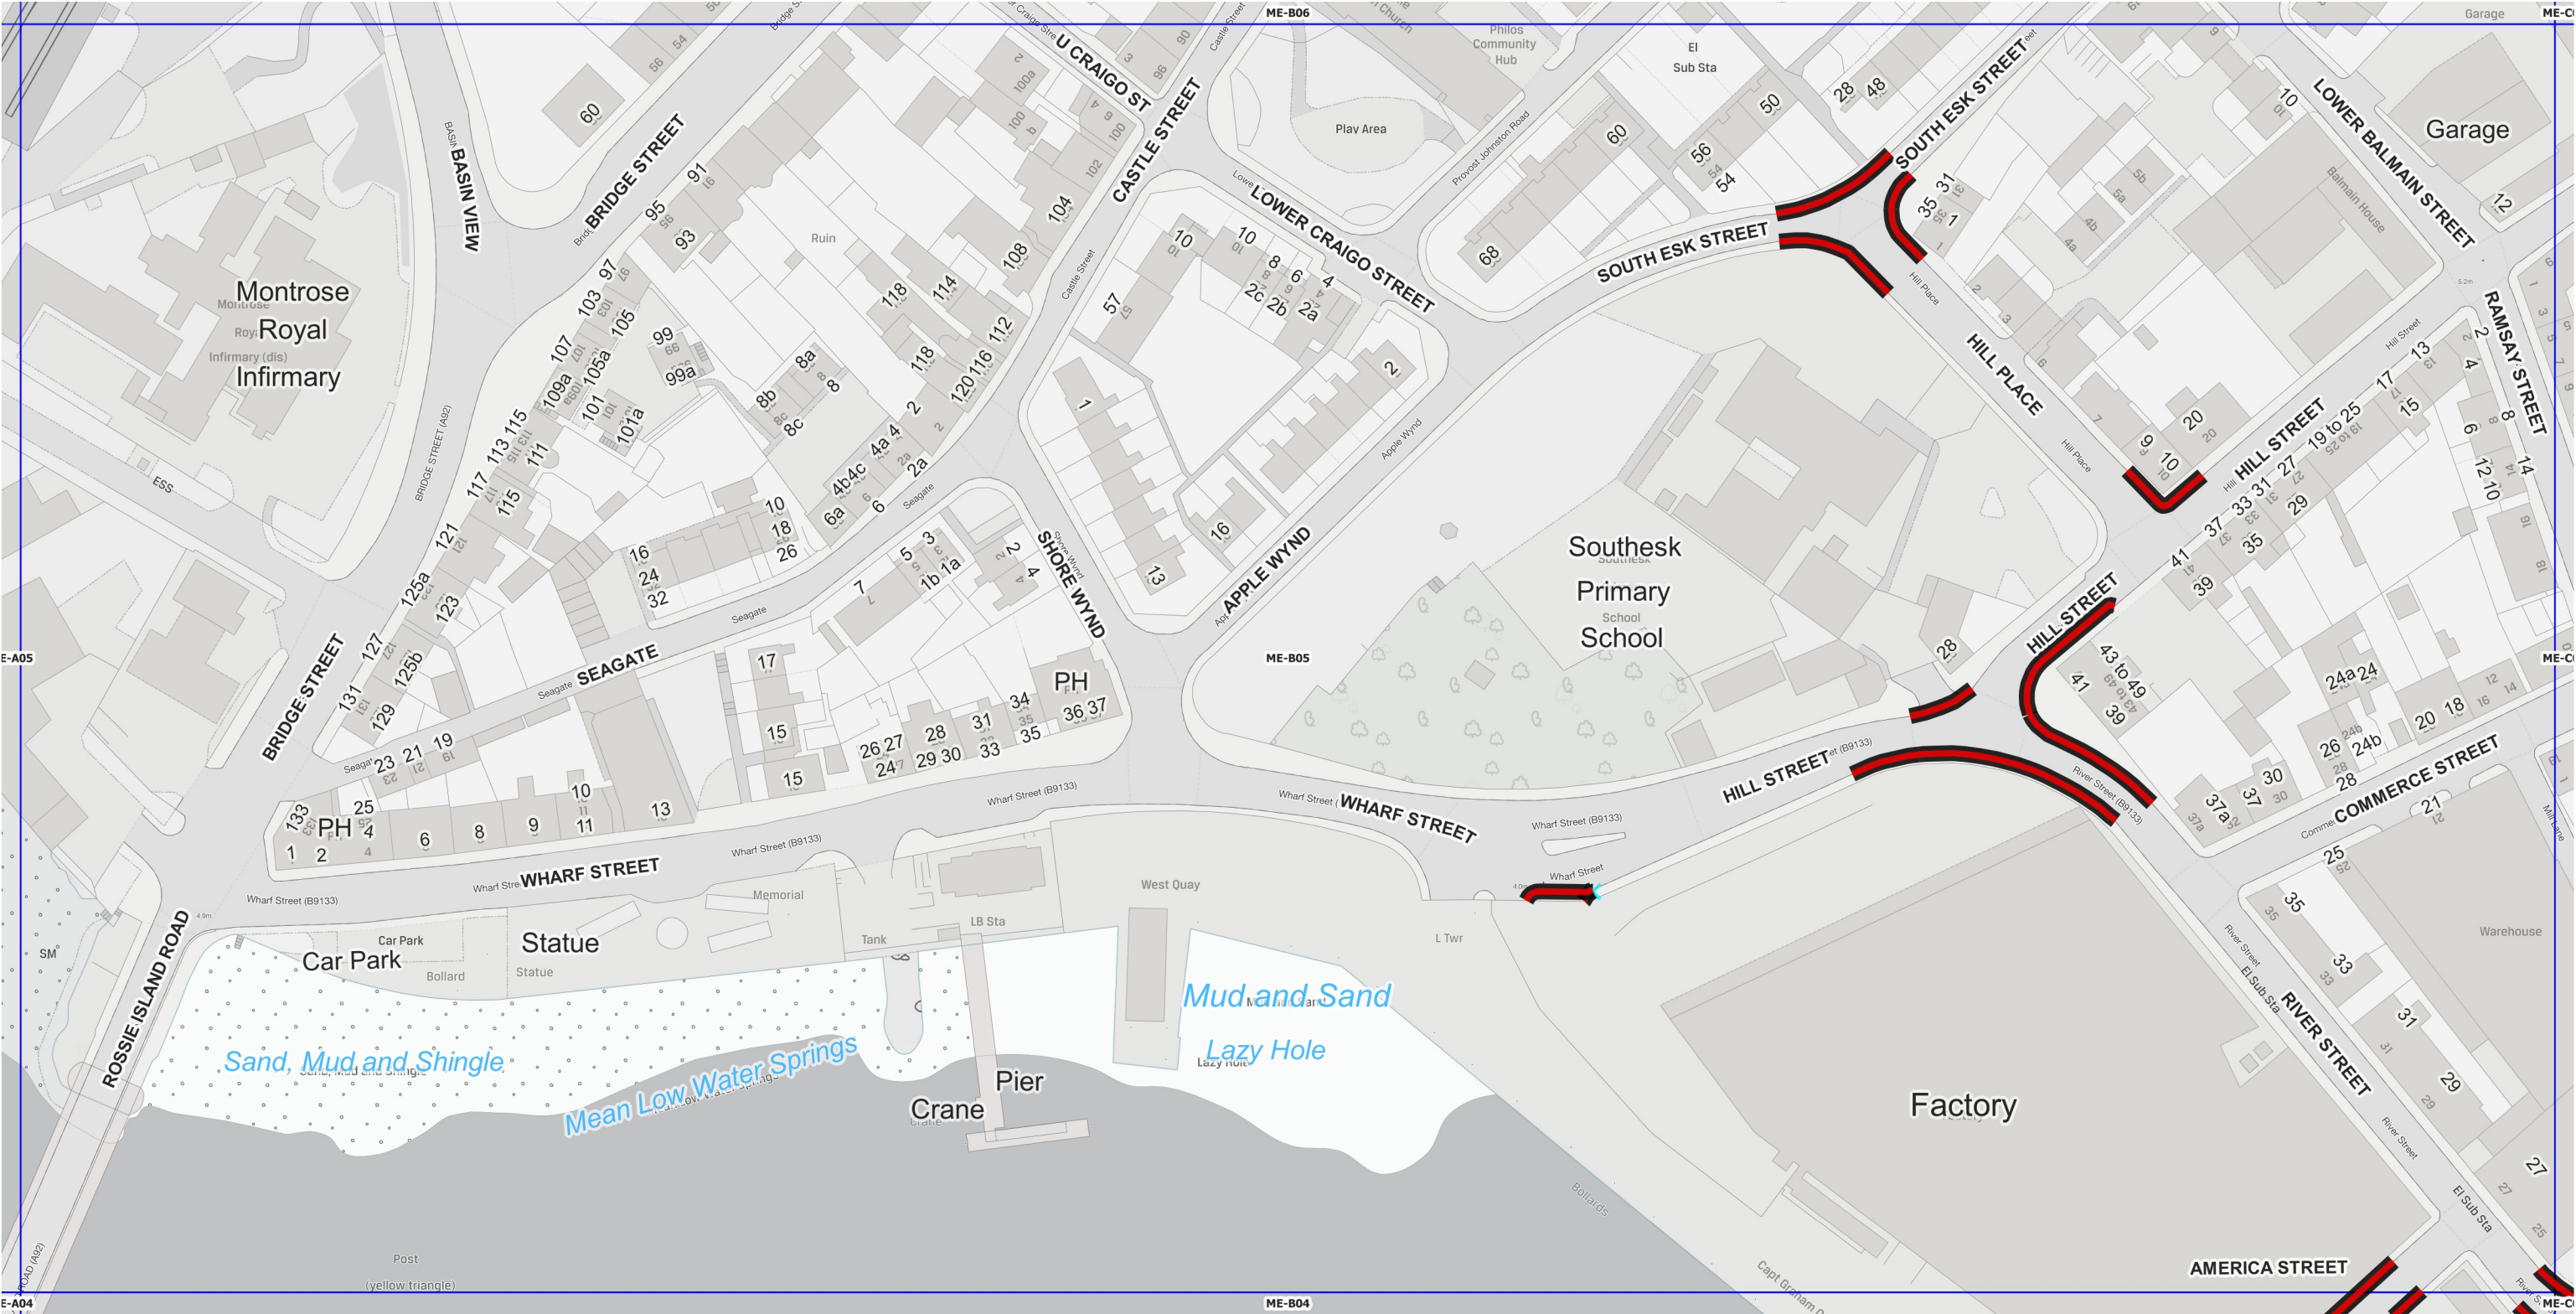

Legend

 No Waiting at any time

Plan No. : ME-B05

Effective Date: 14 September 2020

Scale: 1:1250

This is plan No. ME-B05 referred to in the Angus Council (Prohibition and Restriction of Waiting and Loading) (On Street Parking) (Decriminalised Enforcement) (No.4) Order 2020





Schedule 2

ANGUS COUNCIL (PROHIBITION AND RESTRICTION OF WAITING AND LOADING) (ON-STREET PARKING) (DECRIMINALISED ENFORCEMENT) (No.4) Order 2020 On-Street Plans



Legend

 Limited waiting: 30 mins in any 1 hour Mon - Sat 8.30am - 5.30pm

Plan No. : ME-B06

Effective Date: 14 September 2020

Scale: 1:1250


This is plan No. ME-B06 referred to in the Angus Council (Prohibition and Restriction of Waiting and Loading) (On Street Parking) (Decriminalised Enforcement) (No.4) Order 2020





Schedule 2

ANGUS COUNCIL (PROHIBITION AND RESTRICTION OF WAITING AND LOADING) (ON-STREET PARKING) (DECRIMINALISED ENFORCEMENT) (No.4) Order 2020 On-Street Plans

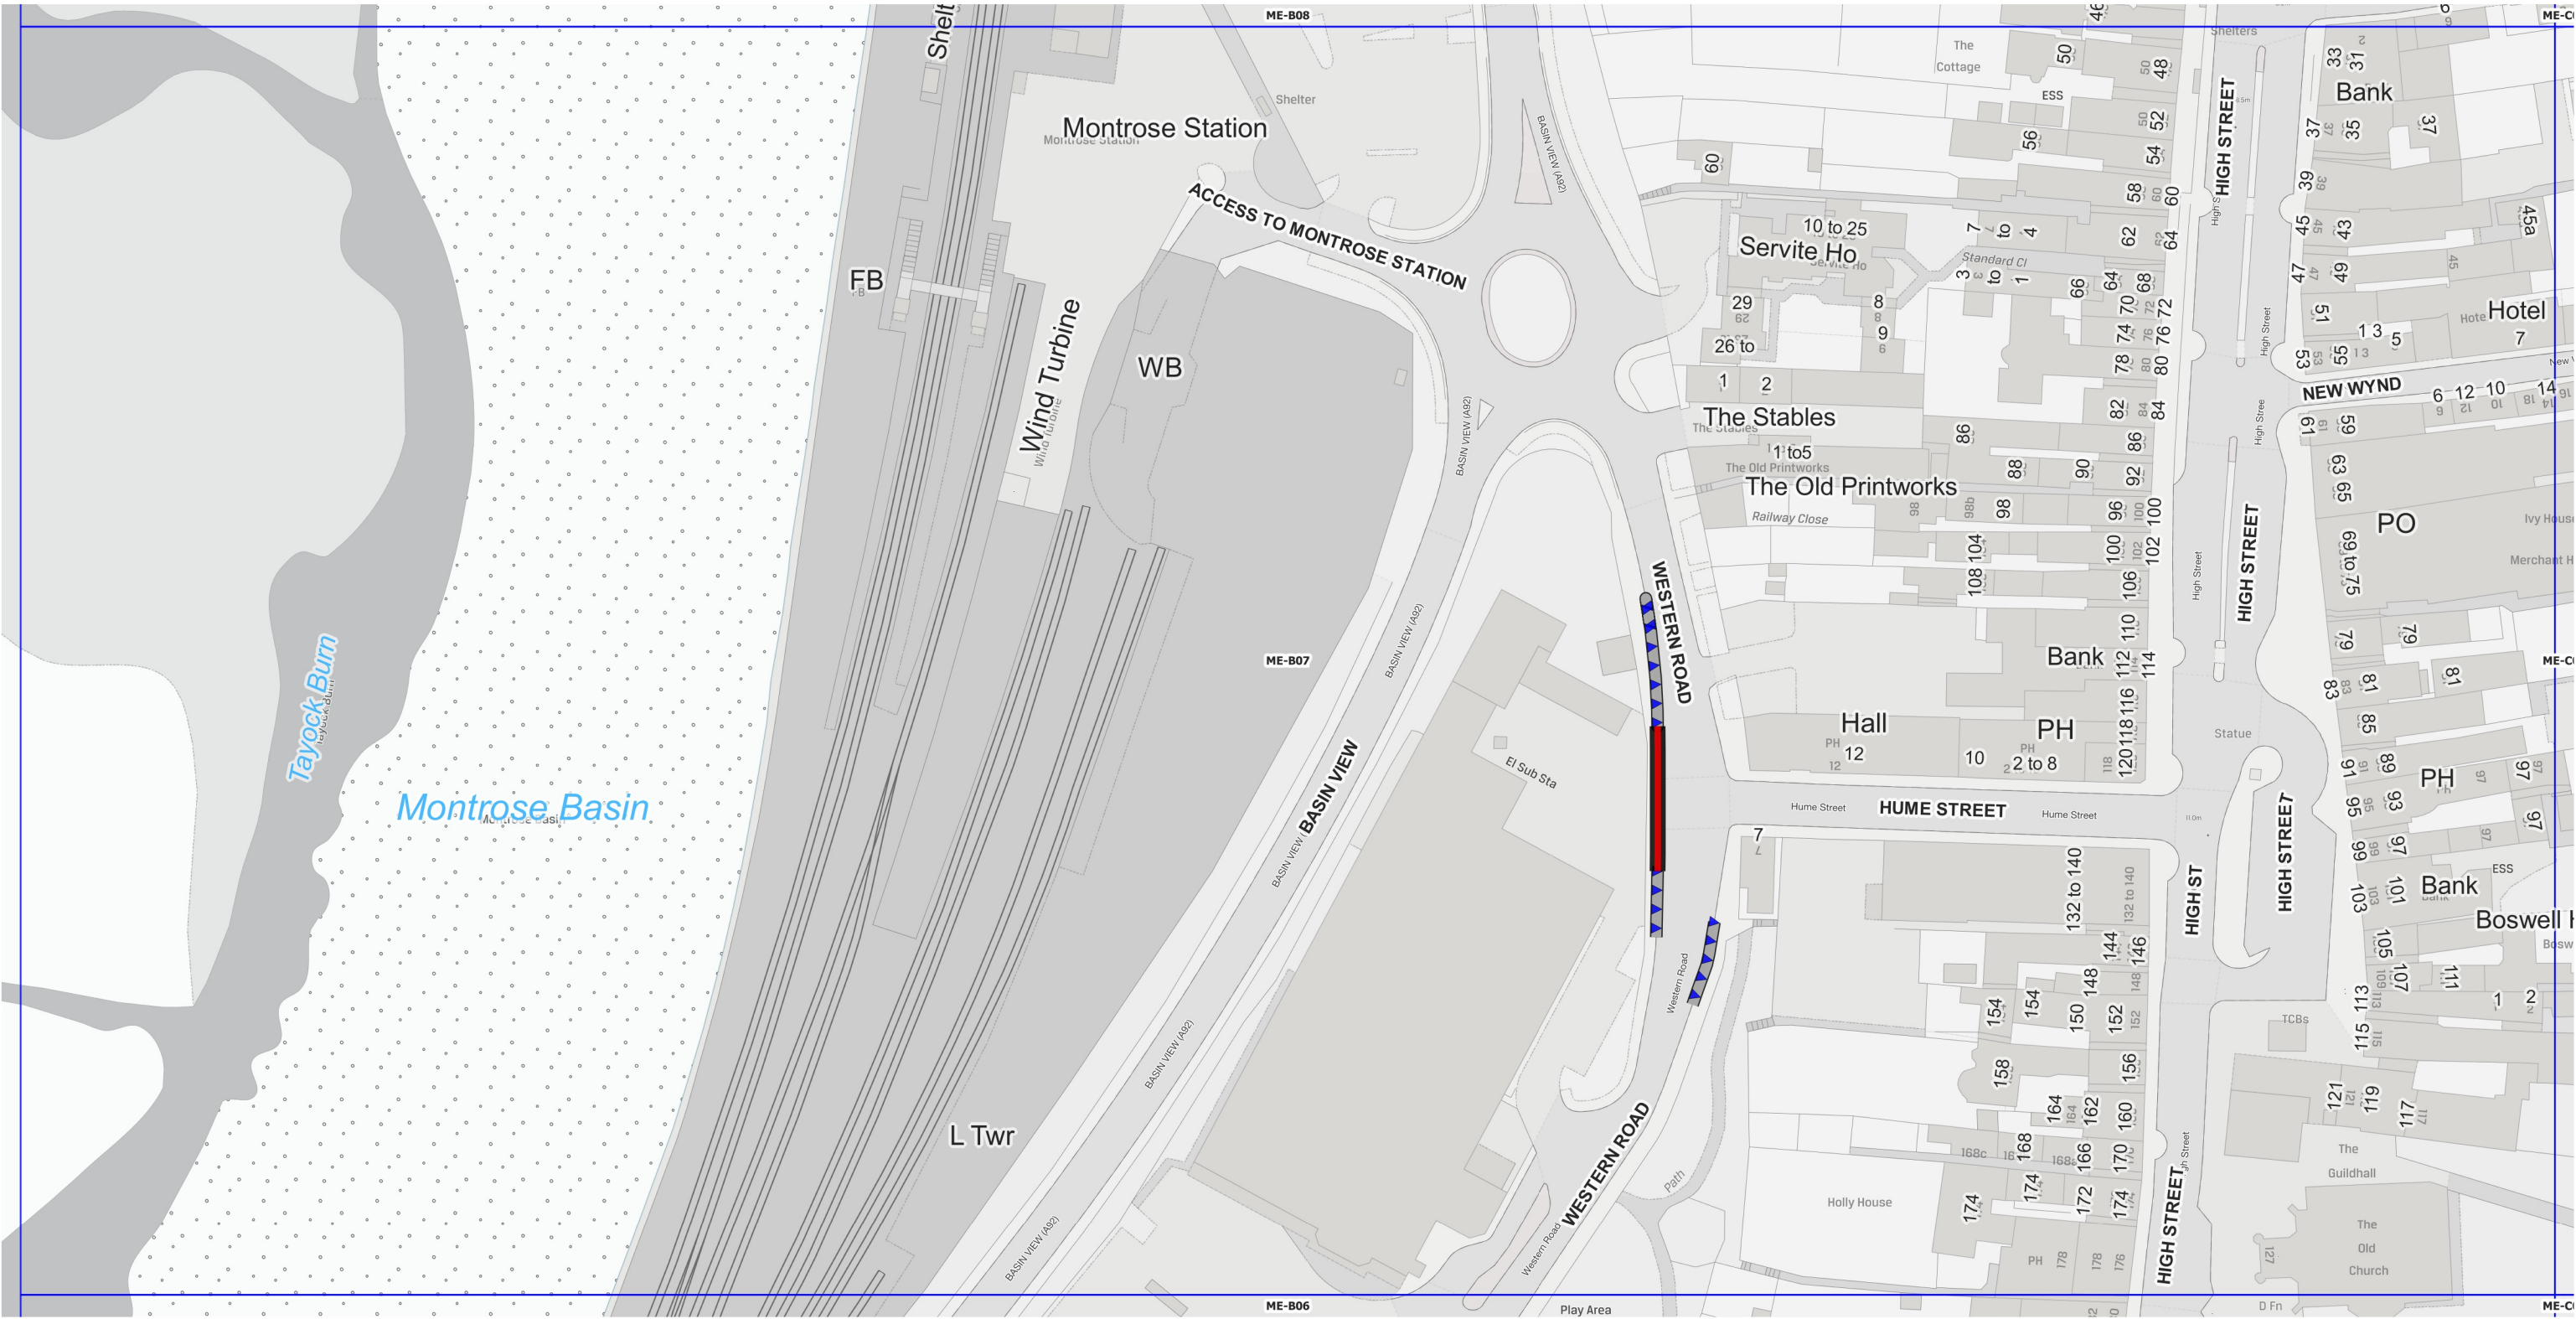

Legend

- No Waiting at any time
- Limited waiting: 30 mins in any 1 hour Mon - Sat 8.30am - 5.30pm

Plan No. : ME-B07

Effective Date: 14 September 2020

Scale: 1:1250


This is plan No. ME-B07 referred to in the Angus Council (Prohibition and Restriction of Waiting and Loading) (On Street Parking) (Decriminalised Enforcement) (No.4) Order 2020





Schedule 2

ANGUS COUNCIL (PROHIBITION AND RESTRICTION OF WAITING AND LOADING) (ON-STREET PARKING) (DECRIMINALISED ENFORCEMENT) (No.4) Order 2020 On-Street Plans

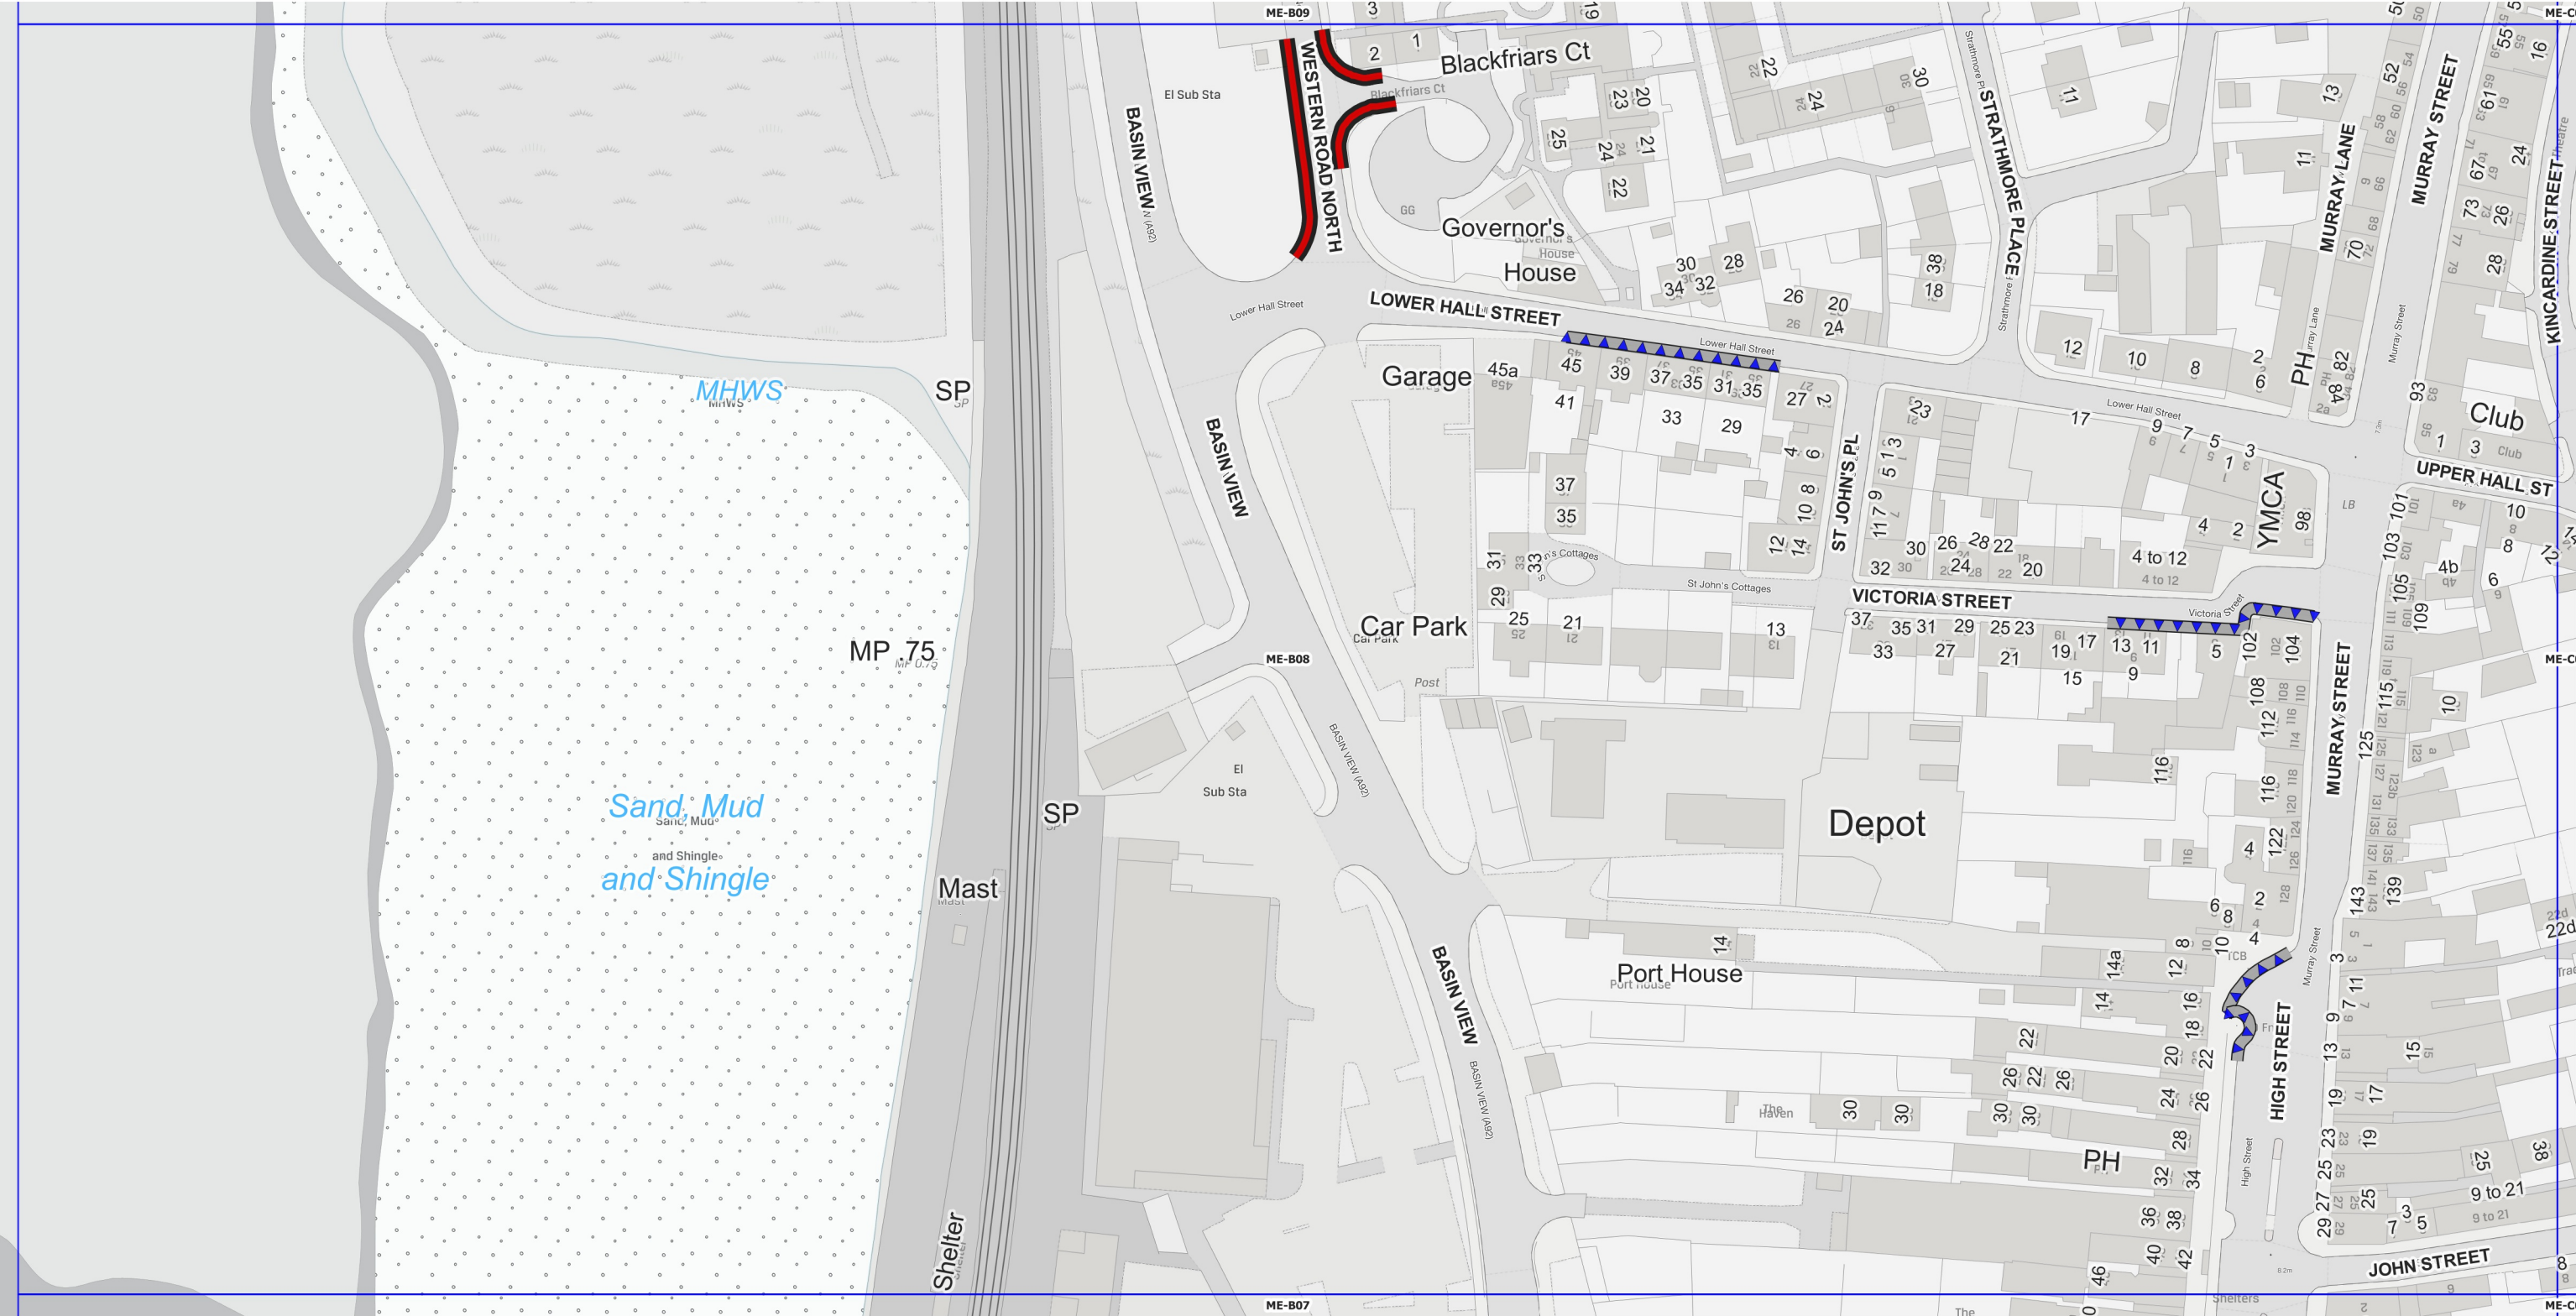

Legend

-  No Waiting at any time
-  Limited waiting: 30 mins in any 1 hour Mon - Sat 8.30am - 5.30pm

Plan No. : ME-B08

Effective Date: 14 September 2020

Scale: 1:1250

This is plan No. ME-B08 referred to in the Angus Council (Prohibition and Restriction of Waiting and Loading) (On Street Parking) (Decriminalised Enforcement) (No.4) Order 2020





Schedule 2

ANGUS COUNCIL (PROHIBITION AND RESTRICTION OF WAITING AND LOADING) (ON-STREET PARKING) (DECRIMINALISED ENFORCEMENT) (No.4) Order 2020 On-Street Plans



Legend

 No Waiting at any time

Plan No. : ME-B10

Effective Date: 14 September 2020

Scale: 1:1250

This is plan No. ME-B10 referred to in the Angus Council (Prohibition and Restriction of Waiting and Loading) (On Street Parking) (Decriminalised Enforcement) (No.4) Order 2020





Schedule 2

ANGUS COUNCIL (PROHIBITION AND RESTRICTION OF WAITING AND LOADING) (ON-STREET PARKING) (DECRIMINALISED ENFORCEMENT) (No.4) Order 2020 On-Street Plans



Legend

 No Waiting at any time

Plan No. : ME-B11

Effective Date: 14 September 2020

Scale: 1:1250


This is plan No. ME-B11 referred to in the Angus Council (Prohibition and Restriction of Waiting and Loading) (On Street Parking) (Decriminalised Enforcement) (No.4) Order 2020





Schedule 2

ANGUS COUNCIL (PROHIBITION AND RESTRICTION OF WAITING AND LOADING) (ON-STREET PARKING) (DECRIMINALISED ENFORCEMENT) (No.4) Order 2020 On-Street Plans

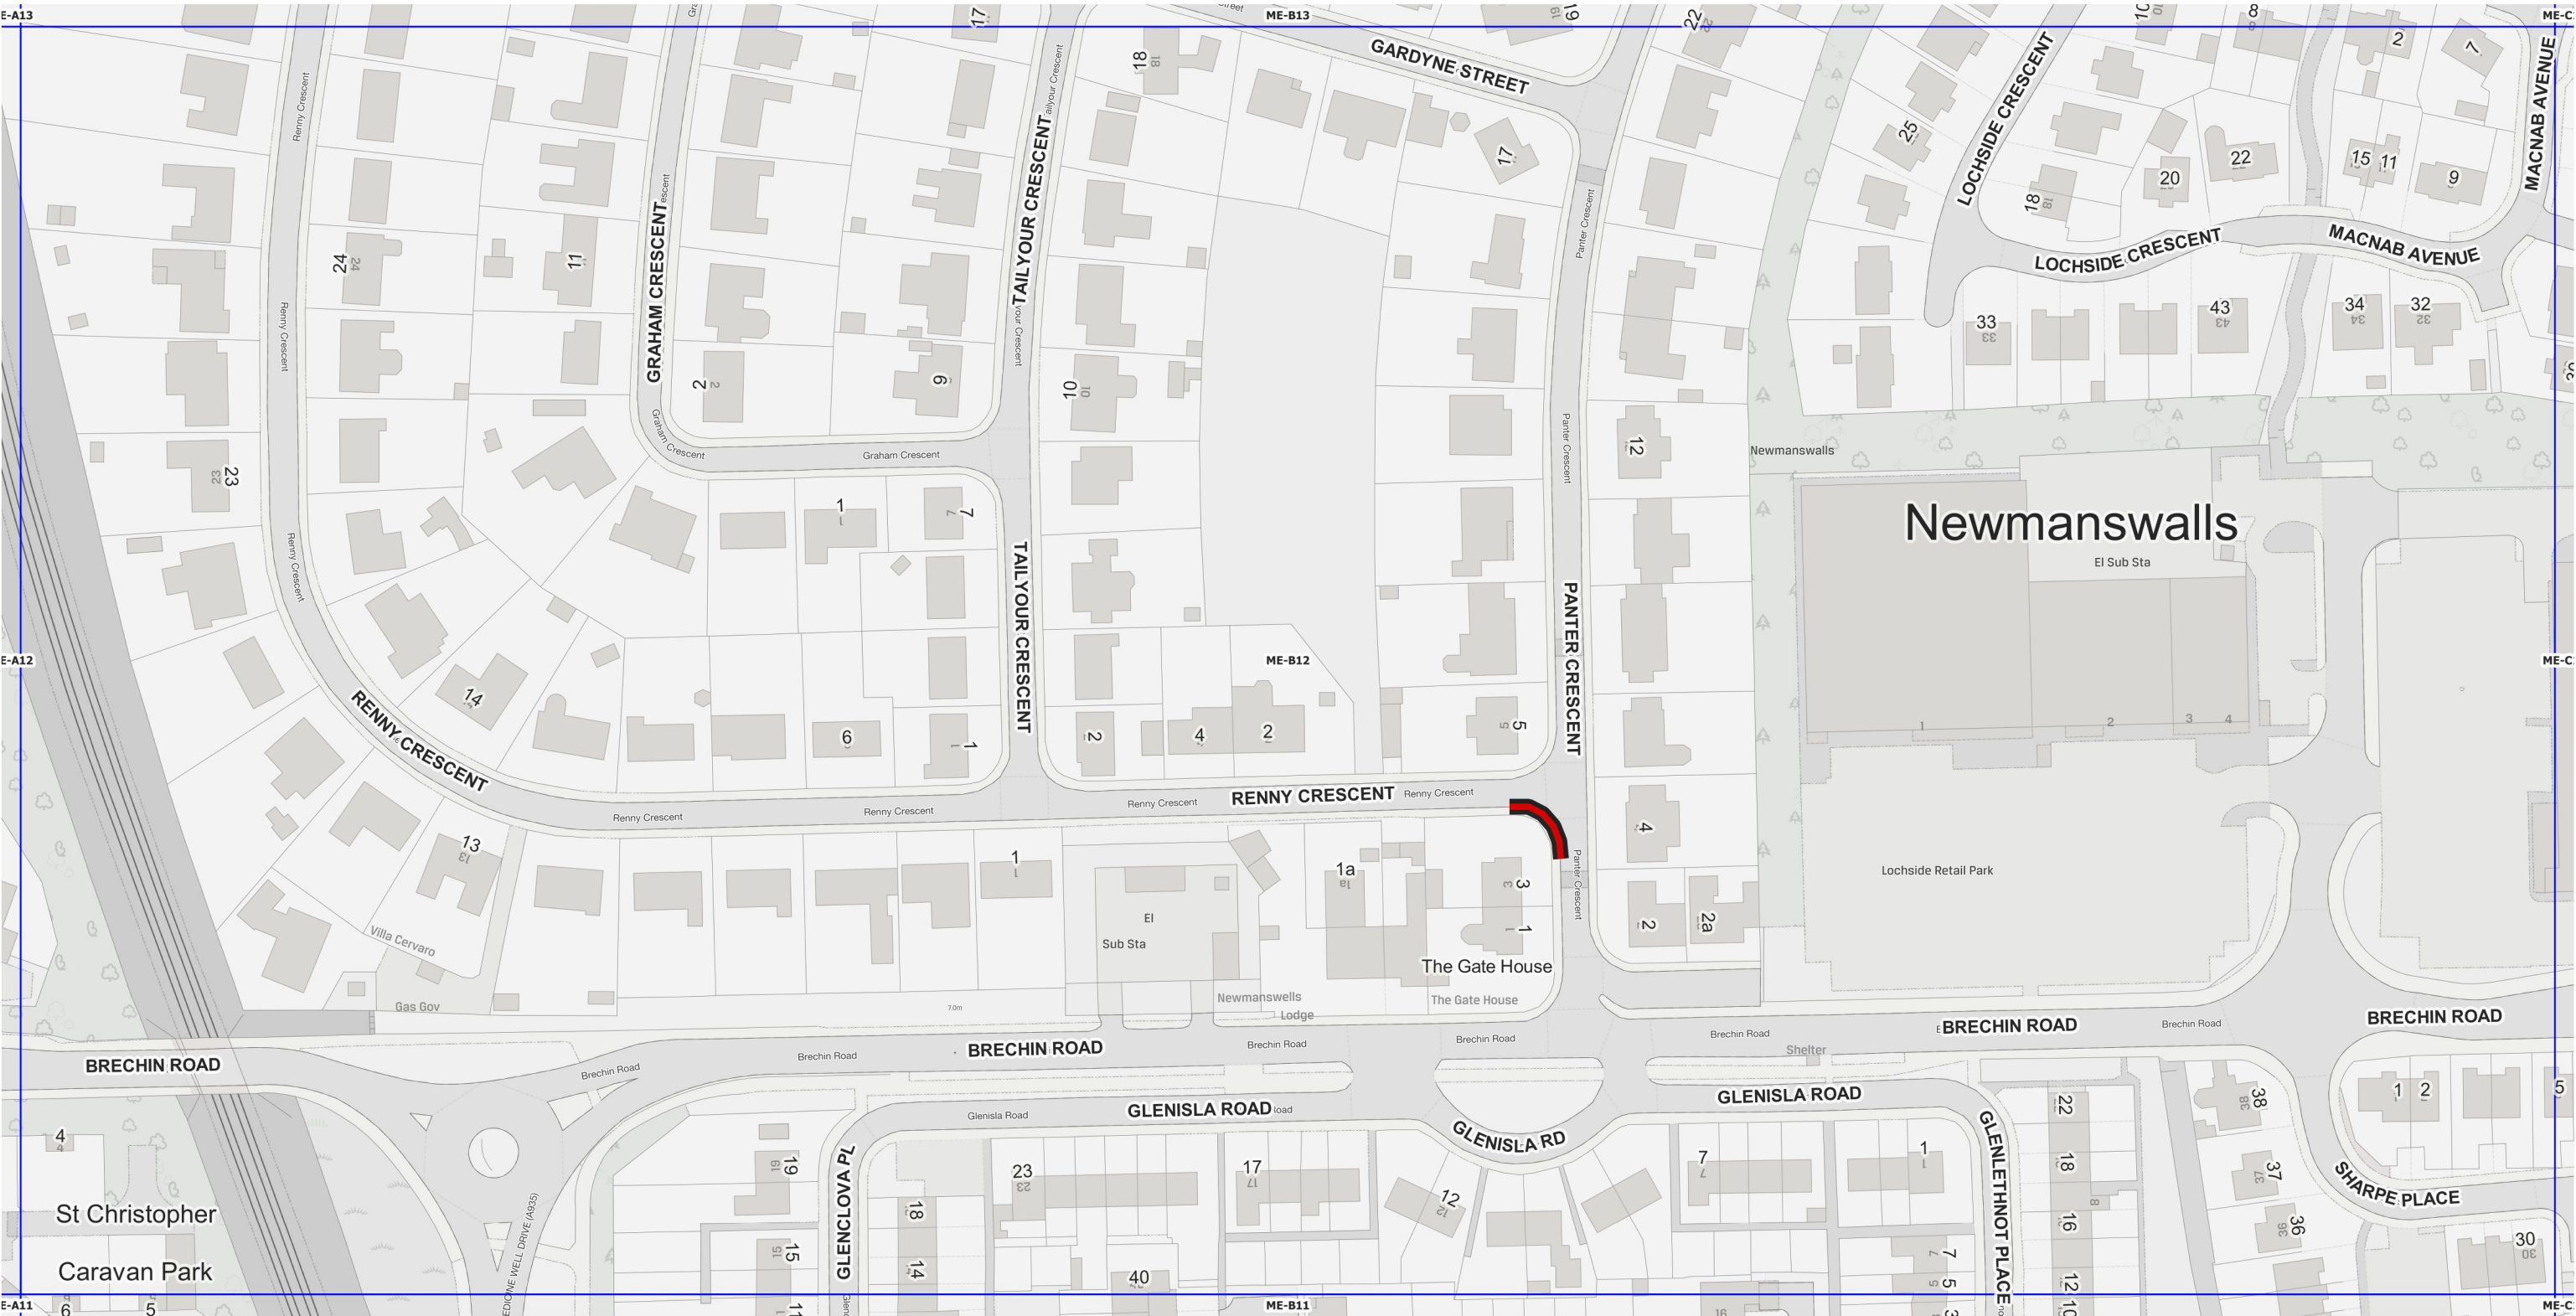

Legend

 No Waiting at any time

Plan No. : ME-B12

Effective Date: 14 September 2020

Scale: 1:1250


This is plan No. ME-B12 referred to in the Angus Council (Prohibition and Restriction of Waiting and Loading) (On Street Parking) (Decriminalised Enforcement) (No.4) Order 2020





Schedule 2

ANGUS COUNCIL (PROHIBITION AND RESTRICTION OF WAITING AND LOADING) (ON-STREET PARKING) (DECRIMINALISED ENFORCEMENT) (No.4) Order 2020 On-Street Plans

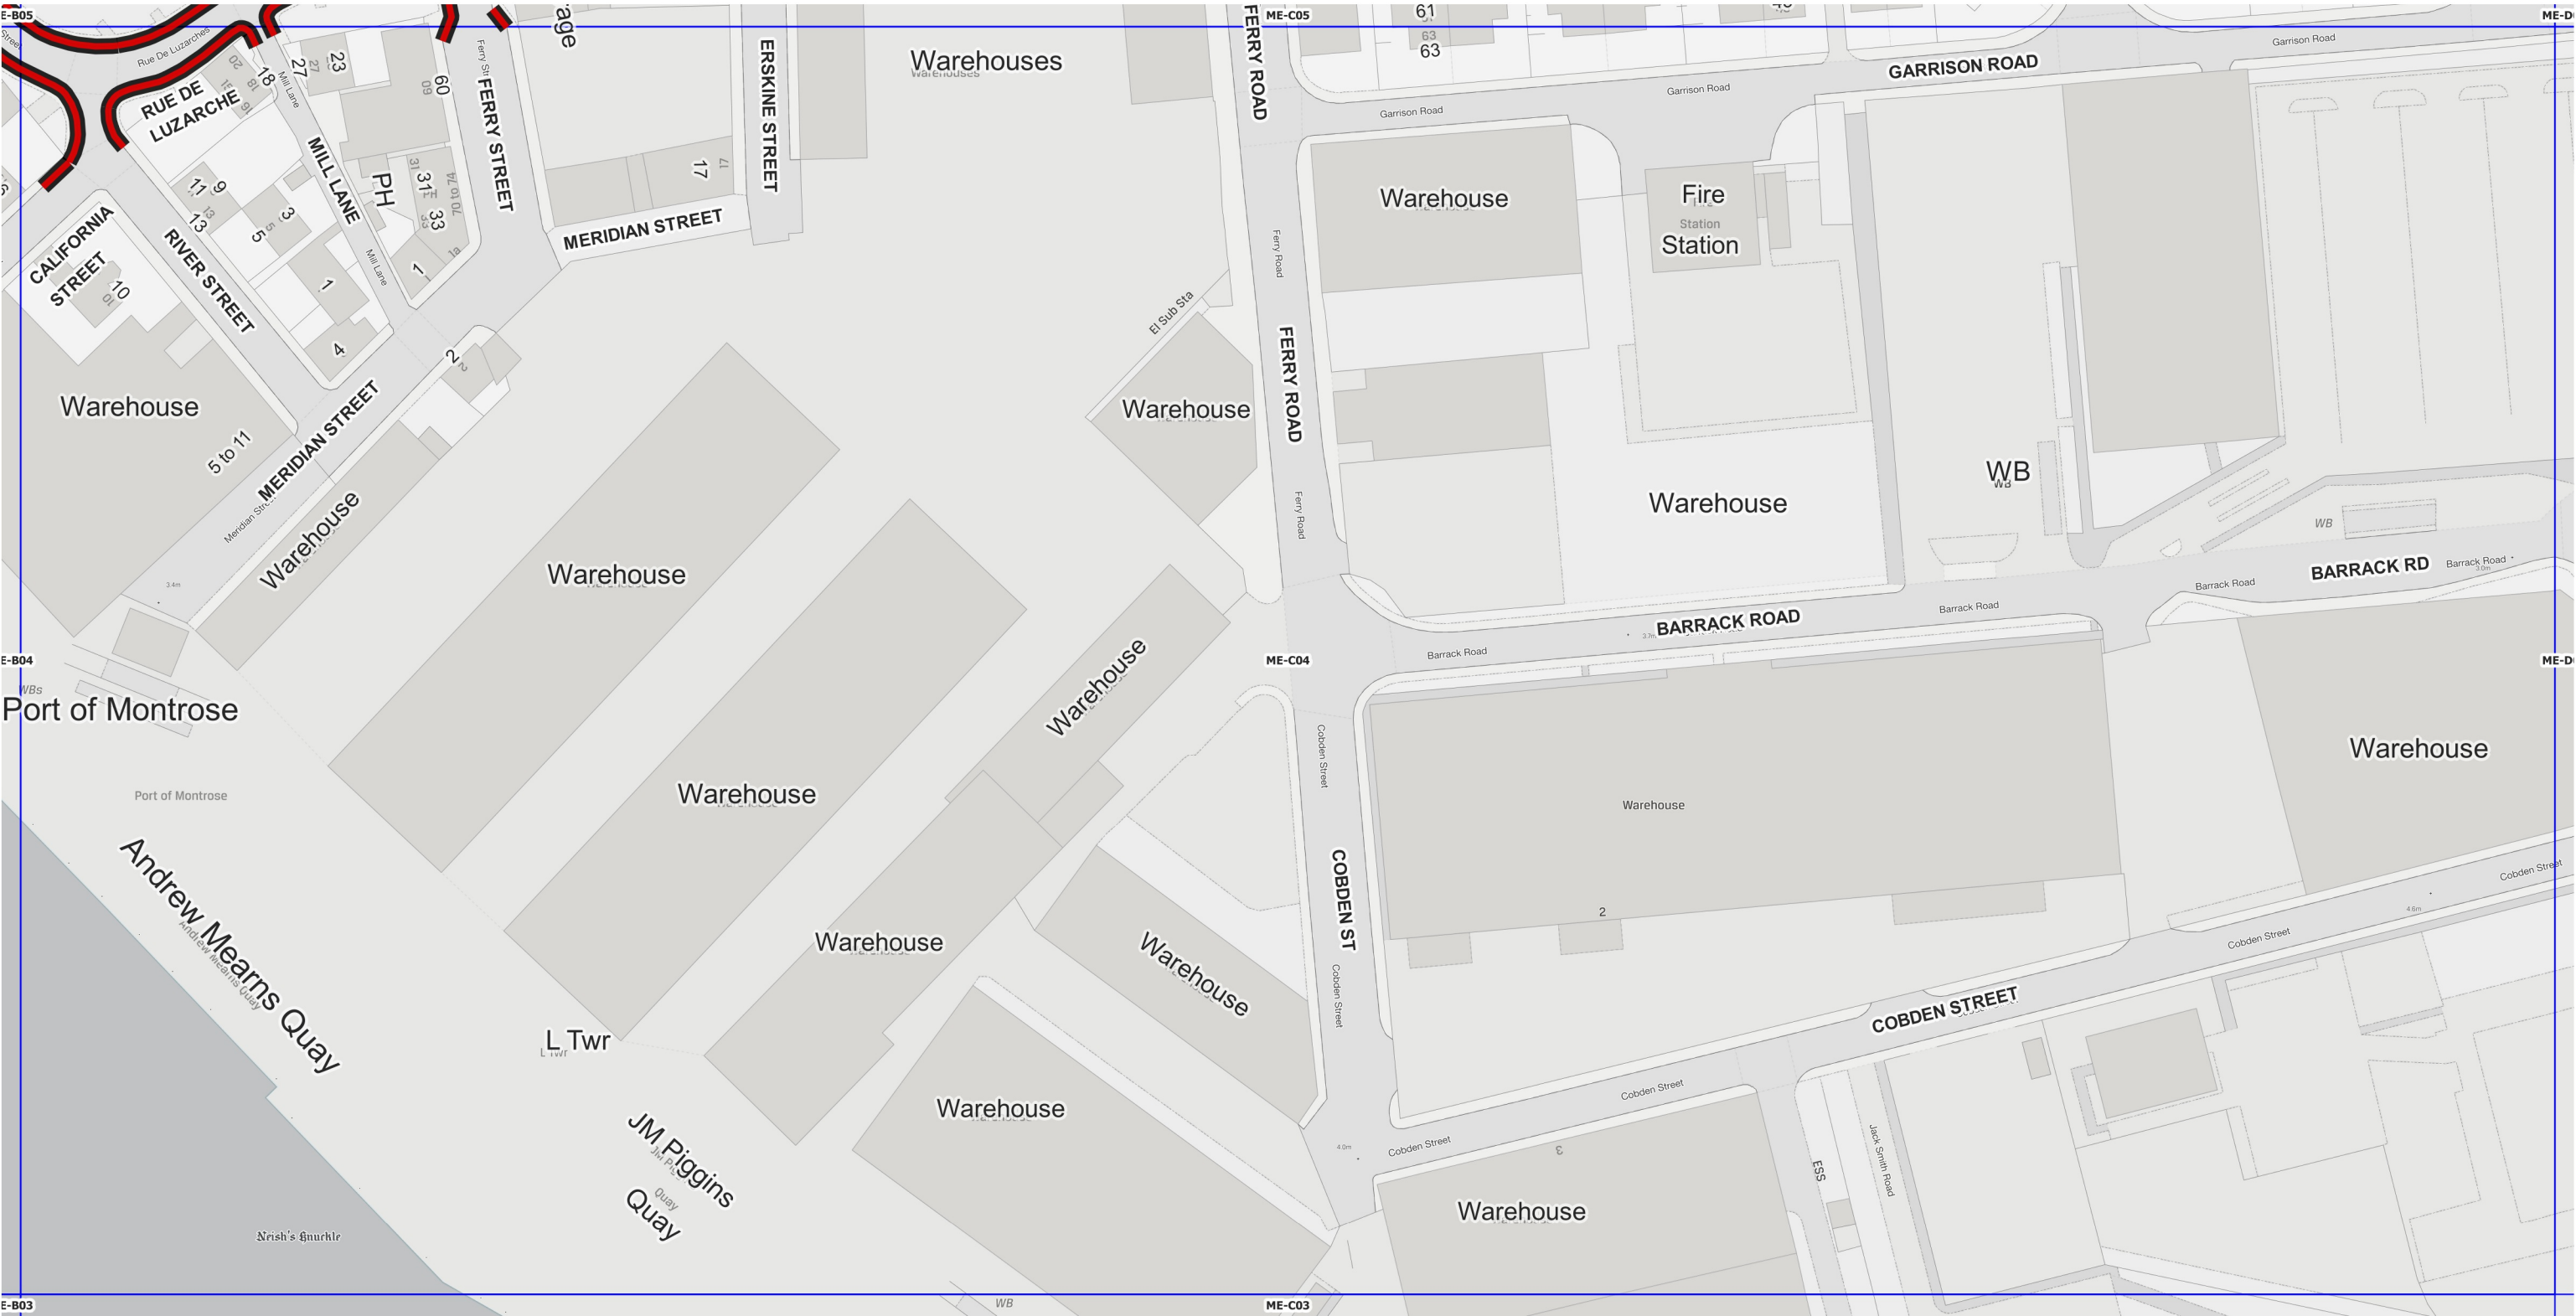

Legend

 No Waiting at any time

Plan No. : ME-C04

Effective Date: 14 September 2020

Scale: 1:1250

This is plan No. ME-C04 referred to in the Angus Council (Prohibition and Restriction of Waiting and Loading) (On Street Parking) (Decriminalised Enforcement) (No.4) Order 2020





Schedule 2

ANGUS COUNCIL (PROHIBITION AND RESTRICTION OF WAITING AND LOADING) (ON-STREET PARKING) (DECRIMINALISED ENFORCEMENT) (No.4) Order 2020 On-Street Plans



Legend

 No Waiting at any time

Plan No. : ME-C05

Effective Date: 14 September 2020

Scale: 1:1250


This is plan No. ME-C05 referred to in the Angus Council (Prohibition and Restriction of Waiting and Loading) (On Street Parking) (Decriminalised Enforcement) (No.4) Order 2020





Schedule 2

ANGUS COUNCIL (PROHIBITION AND RESTRICTION OF WAITING AND LOADING) (ON-STREET PARKING) (DECRIMINALISED ENFORCEMENT) (No.4) Order 2020 On-Street Plans

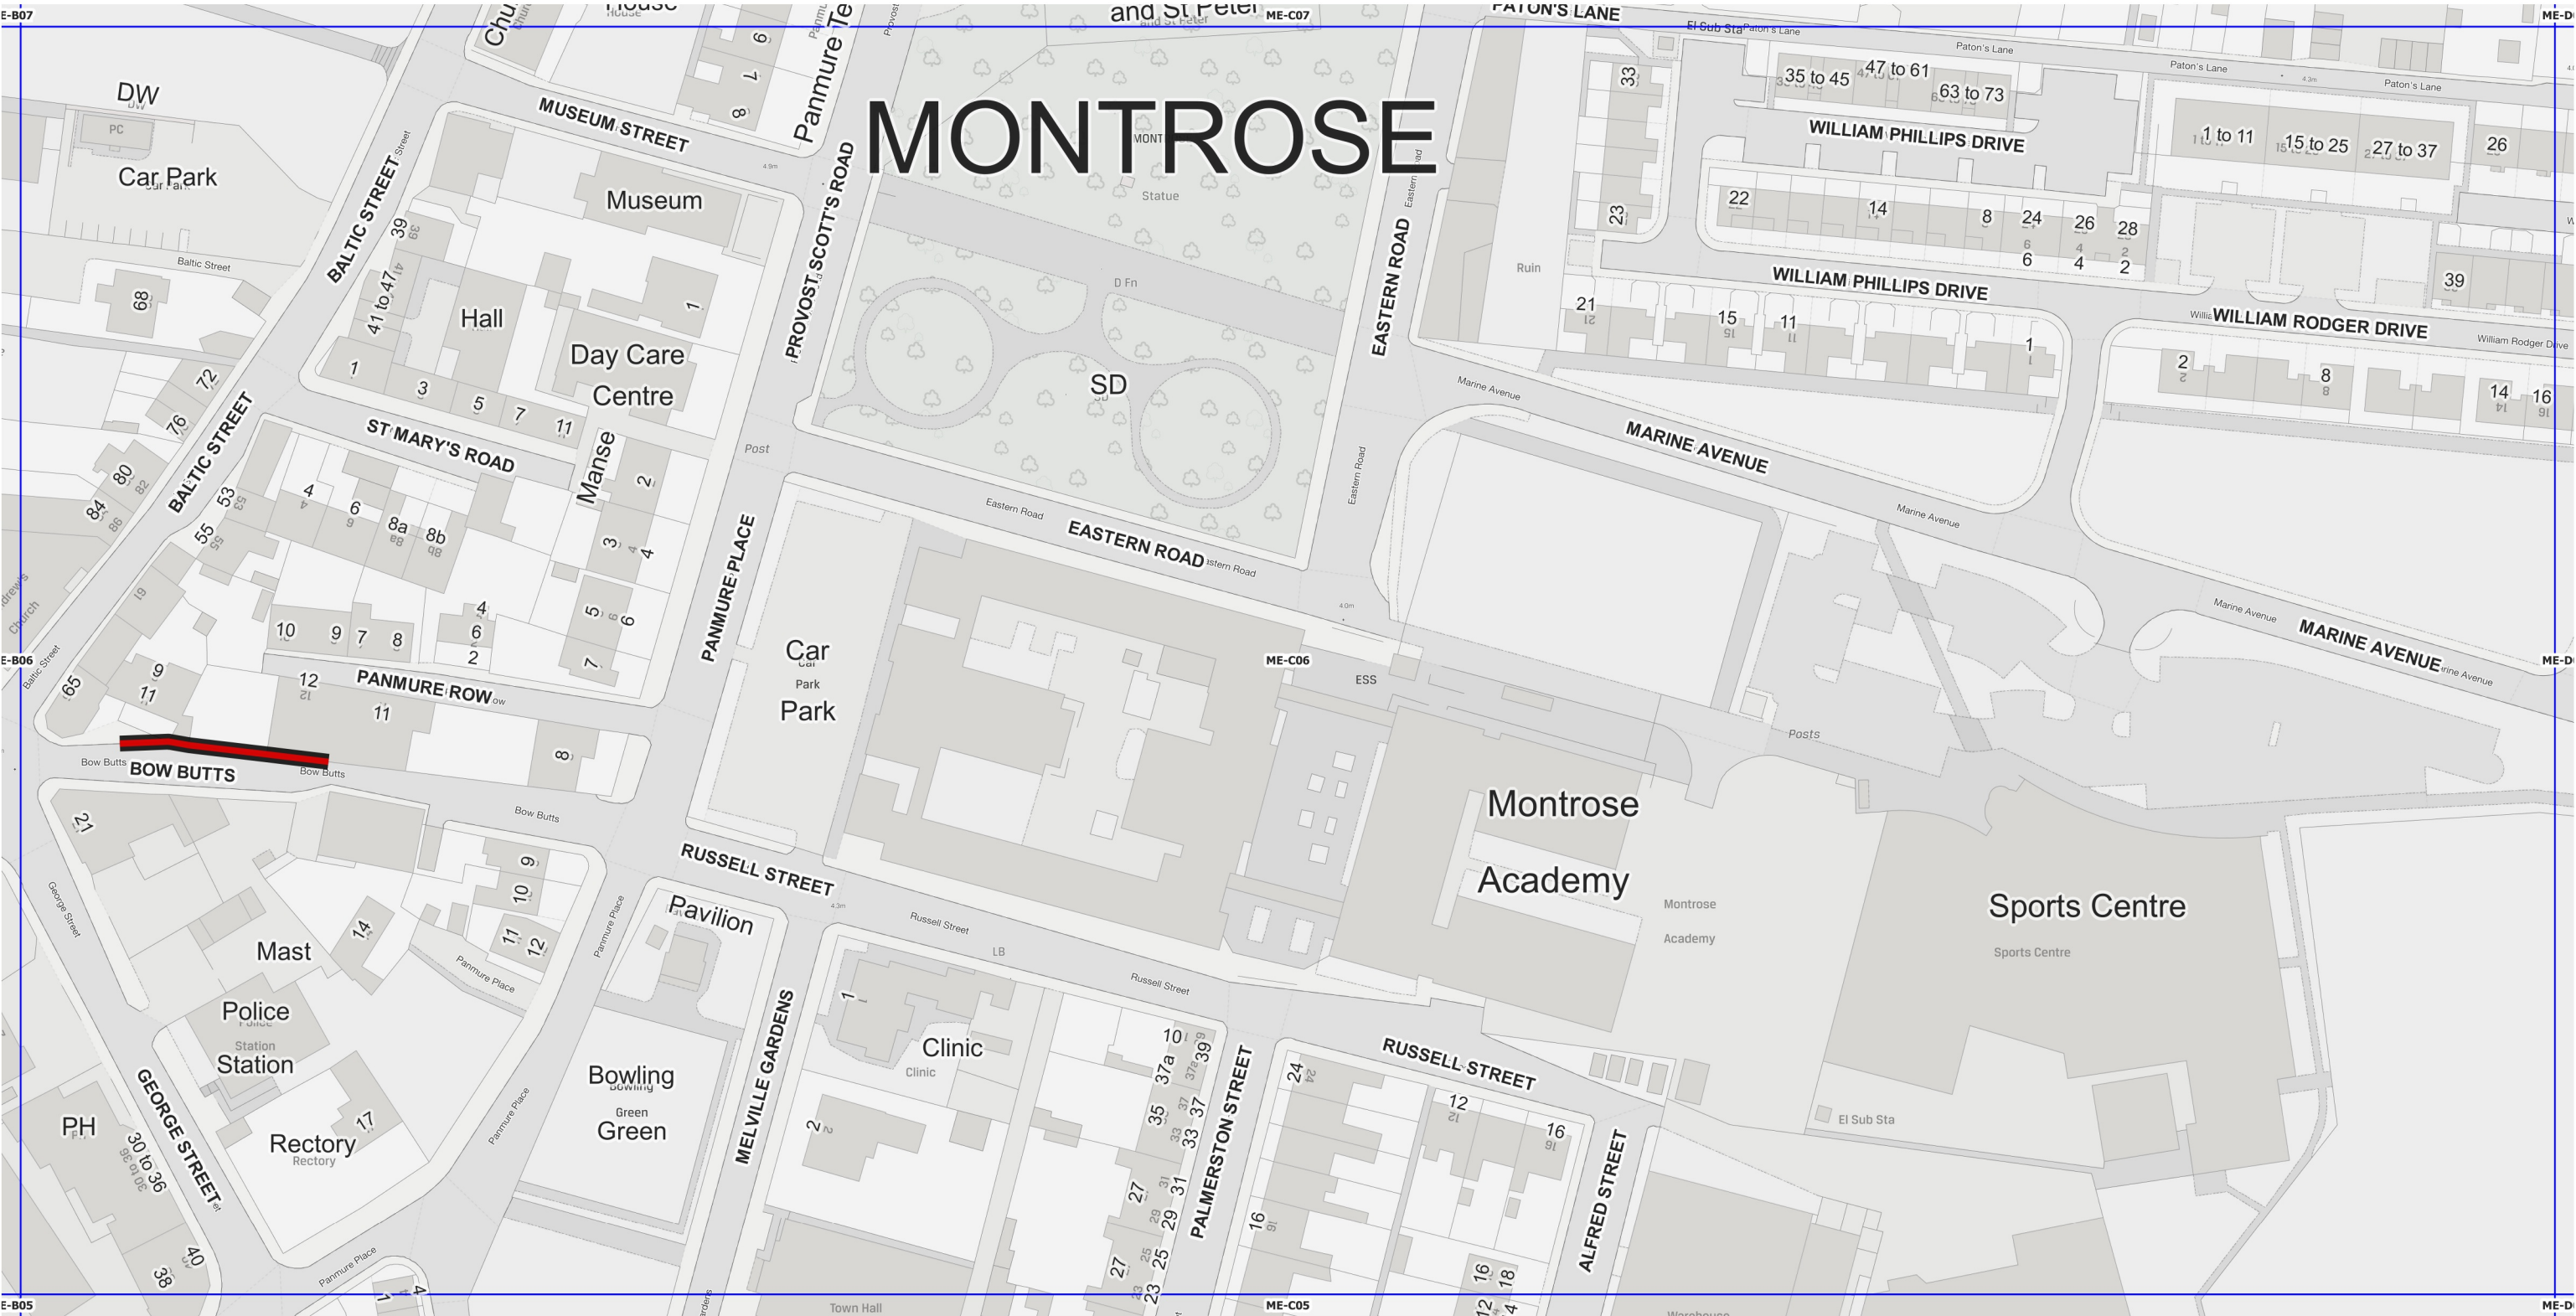

Legend

 No Waiting at any time

Plan No. : ME-C06

Effective Date: 14 September 2020

Scale: 1:1250


This is plan No. ME-C06 referred to in the Angus Council (Prohibition and Restriction of Waiting and Loading) (On Street Parking) (Decriminalised Enforcement) (No.4) Order 2020





Schedule 2

ANGUS COUNCIL (PROHIBITION AND RESTRICTION OF WAITING AND LOADING) (ON-STREET PARKING) (DECRIMINALISED ENFORCEMENT) (No.4) Order 2020 On-Street Plans

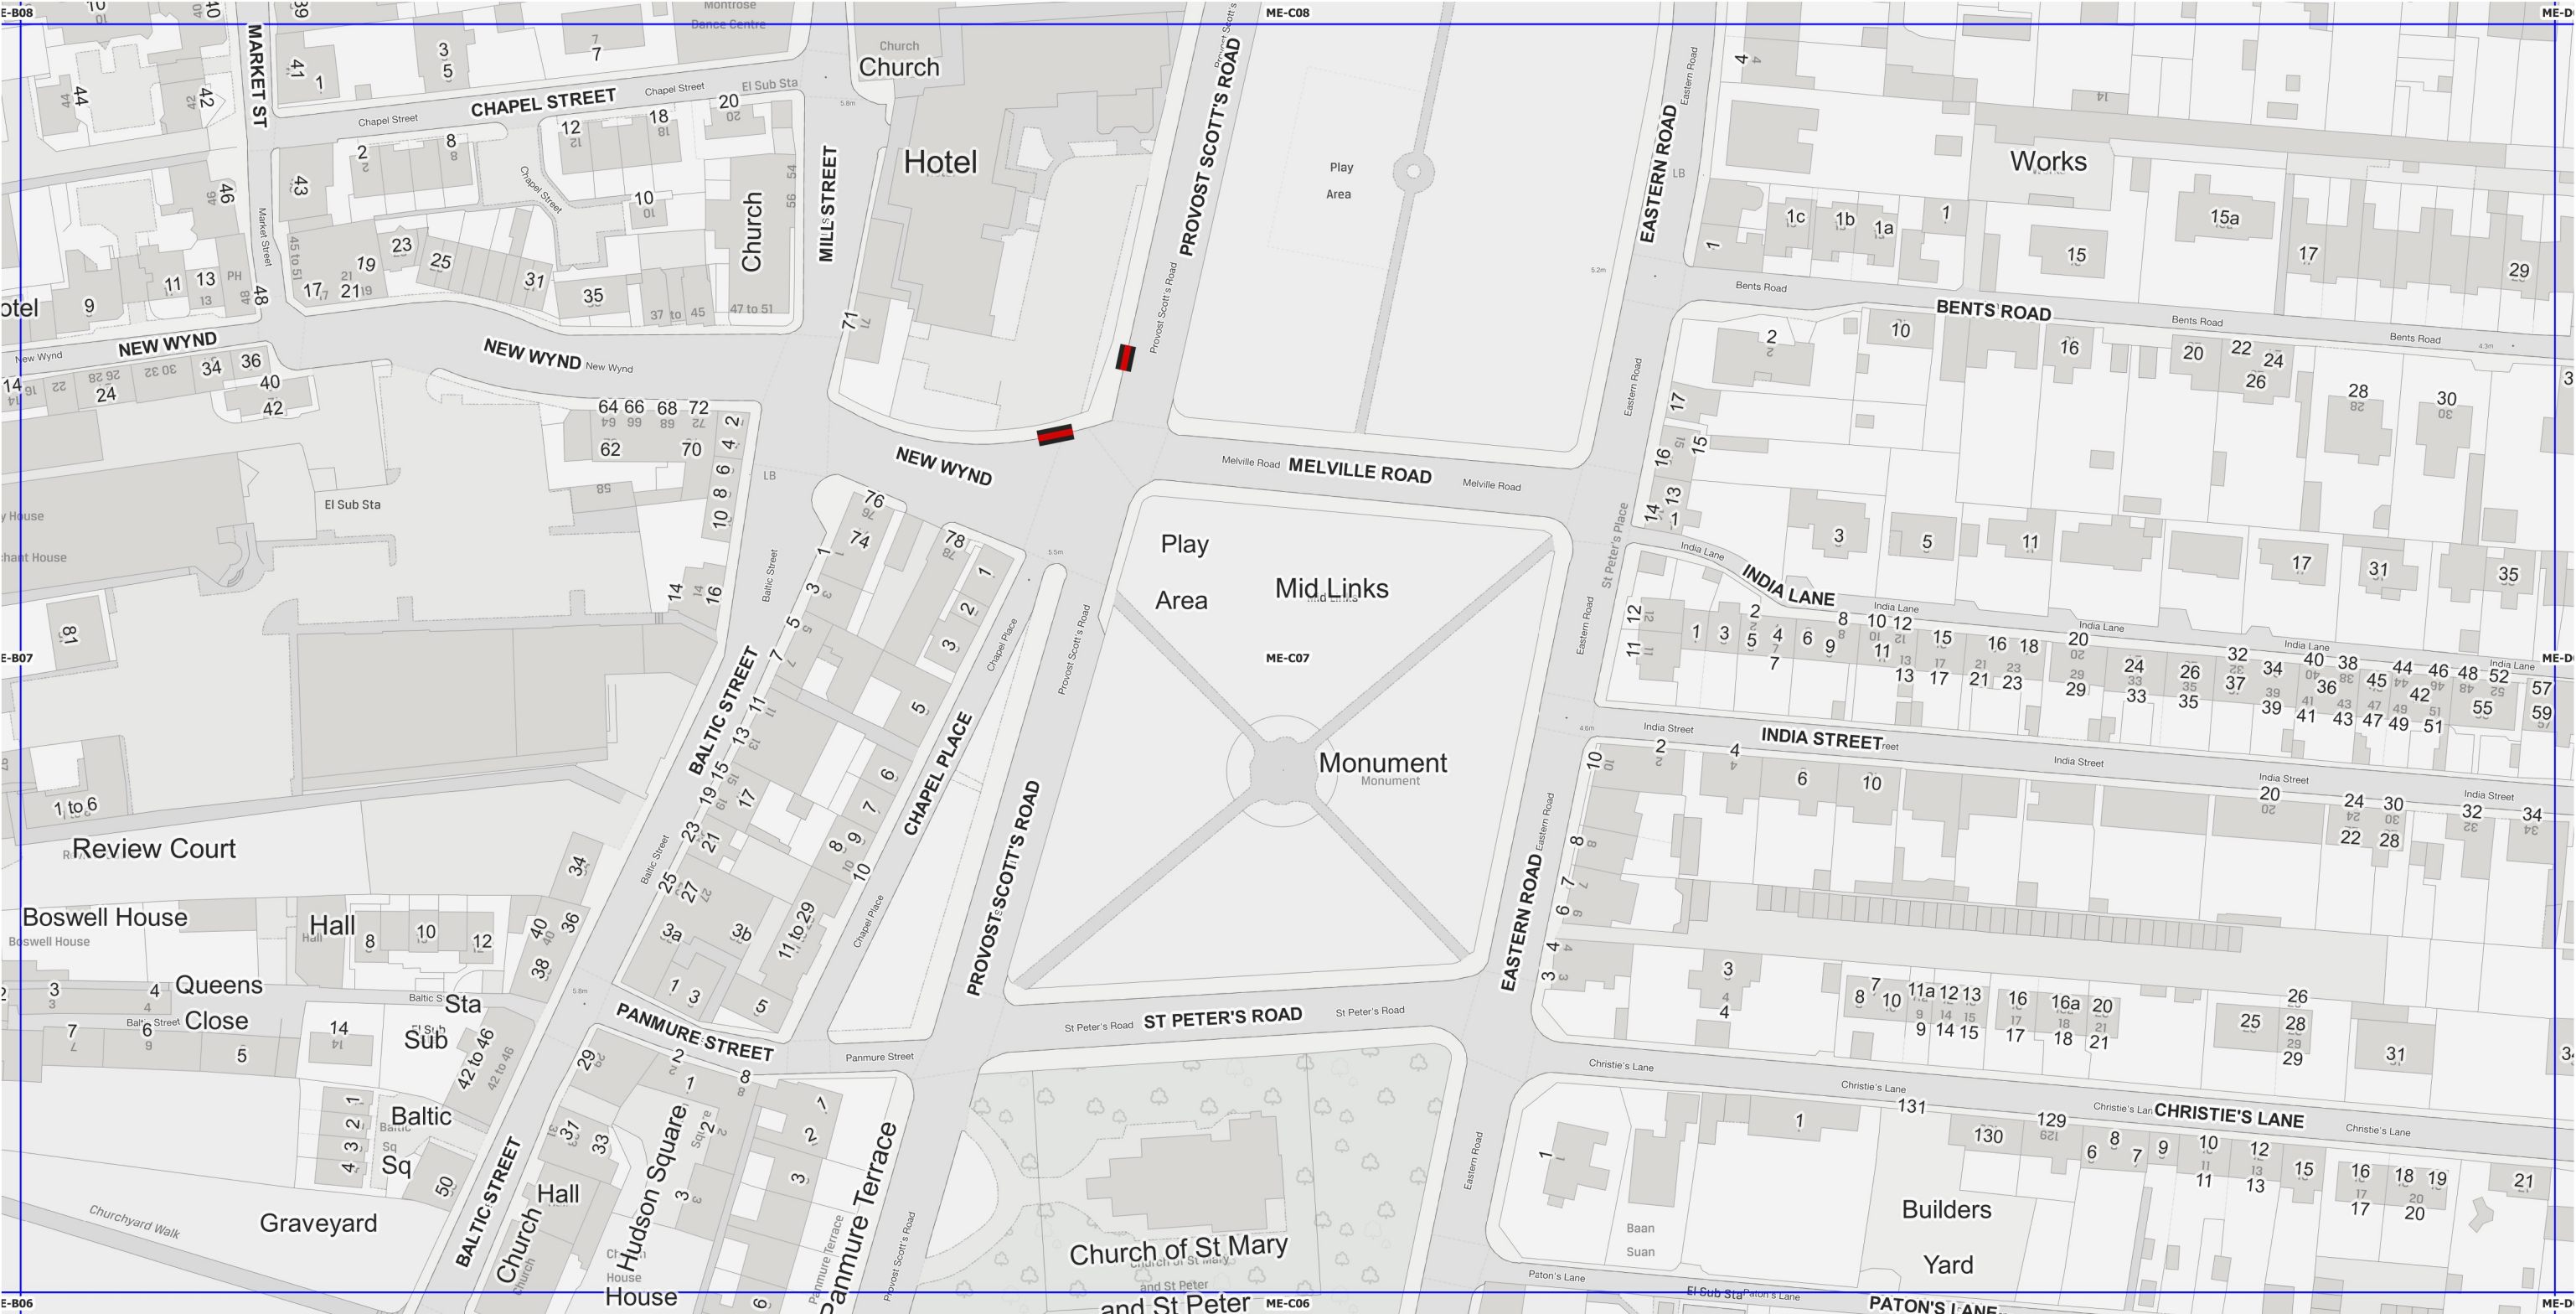

Legend

 No Waiting at any time

Plan No. : ME-C07

Effective Date: 14 September 2020

Scale: 1:1250

This is plan No. ME-C07 referred to in the Angus Council (Prohibition and Restriction of Waiting and Loading) (On Street Parking) (Decriminalised Enforcement) (No.4) Order 2020





Schedule 2

ANGUS COUNCIL (PROHIBITION AND RESTRICTION OF WAITING AND LOADING) (ON-STREET PARKING) (DECRIMINALISED ENFORCEMENT) (No.4) Order 2020 On-Street Plans



Legend

 No Waiting at any time

Plan No. : ME-C08

Effective Date: 14 September 2020

Scale: 1:1250

This is plan No. ME-C08 referred to in the Angus Council (Prohibition and Restriction of Waiting and Loading) (On Street Parking) (Decriminalised Enforcement) (No.4) Order 2020





Schedule 2

ANGUS COUNCIL (PROHIBITION AND RESTRICTION OF WAITING AND LOADING) (ON-STREET PARKING) (DECRIMINALISED ENFORCEMENT) (No.4) Order 2020 On-Street Plans



Legend

 No Waiting at any time

Plan No. : ME-C09

Effective Date: 14 September 2020

Scale: 1:1250


This is plan No. ME-C09 referred to in the Angus Council (Prohibition and Restriction of Waiting and Loading) (On Street Parking) (Decriminalised Enforcement) (No.4) Order 2020





Schedule 2

ANGUS COUNCIL (PROHIBITION AND RESTRICTION OF WAITING AND LOADING) (ON-STREET PARKING) (DECRIMINALISED ENFORCEMENT) (No.4) Order 2020 On-Street Plans

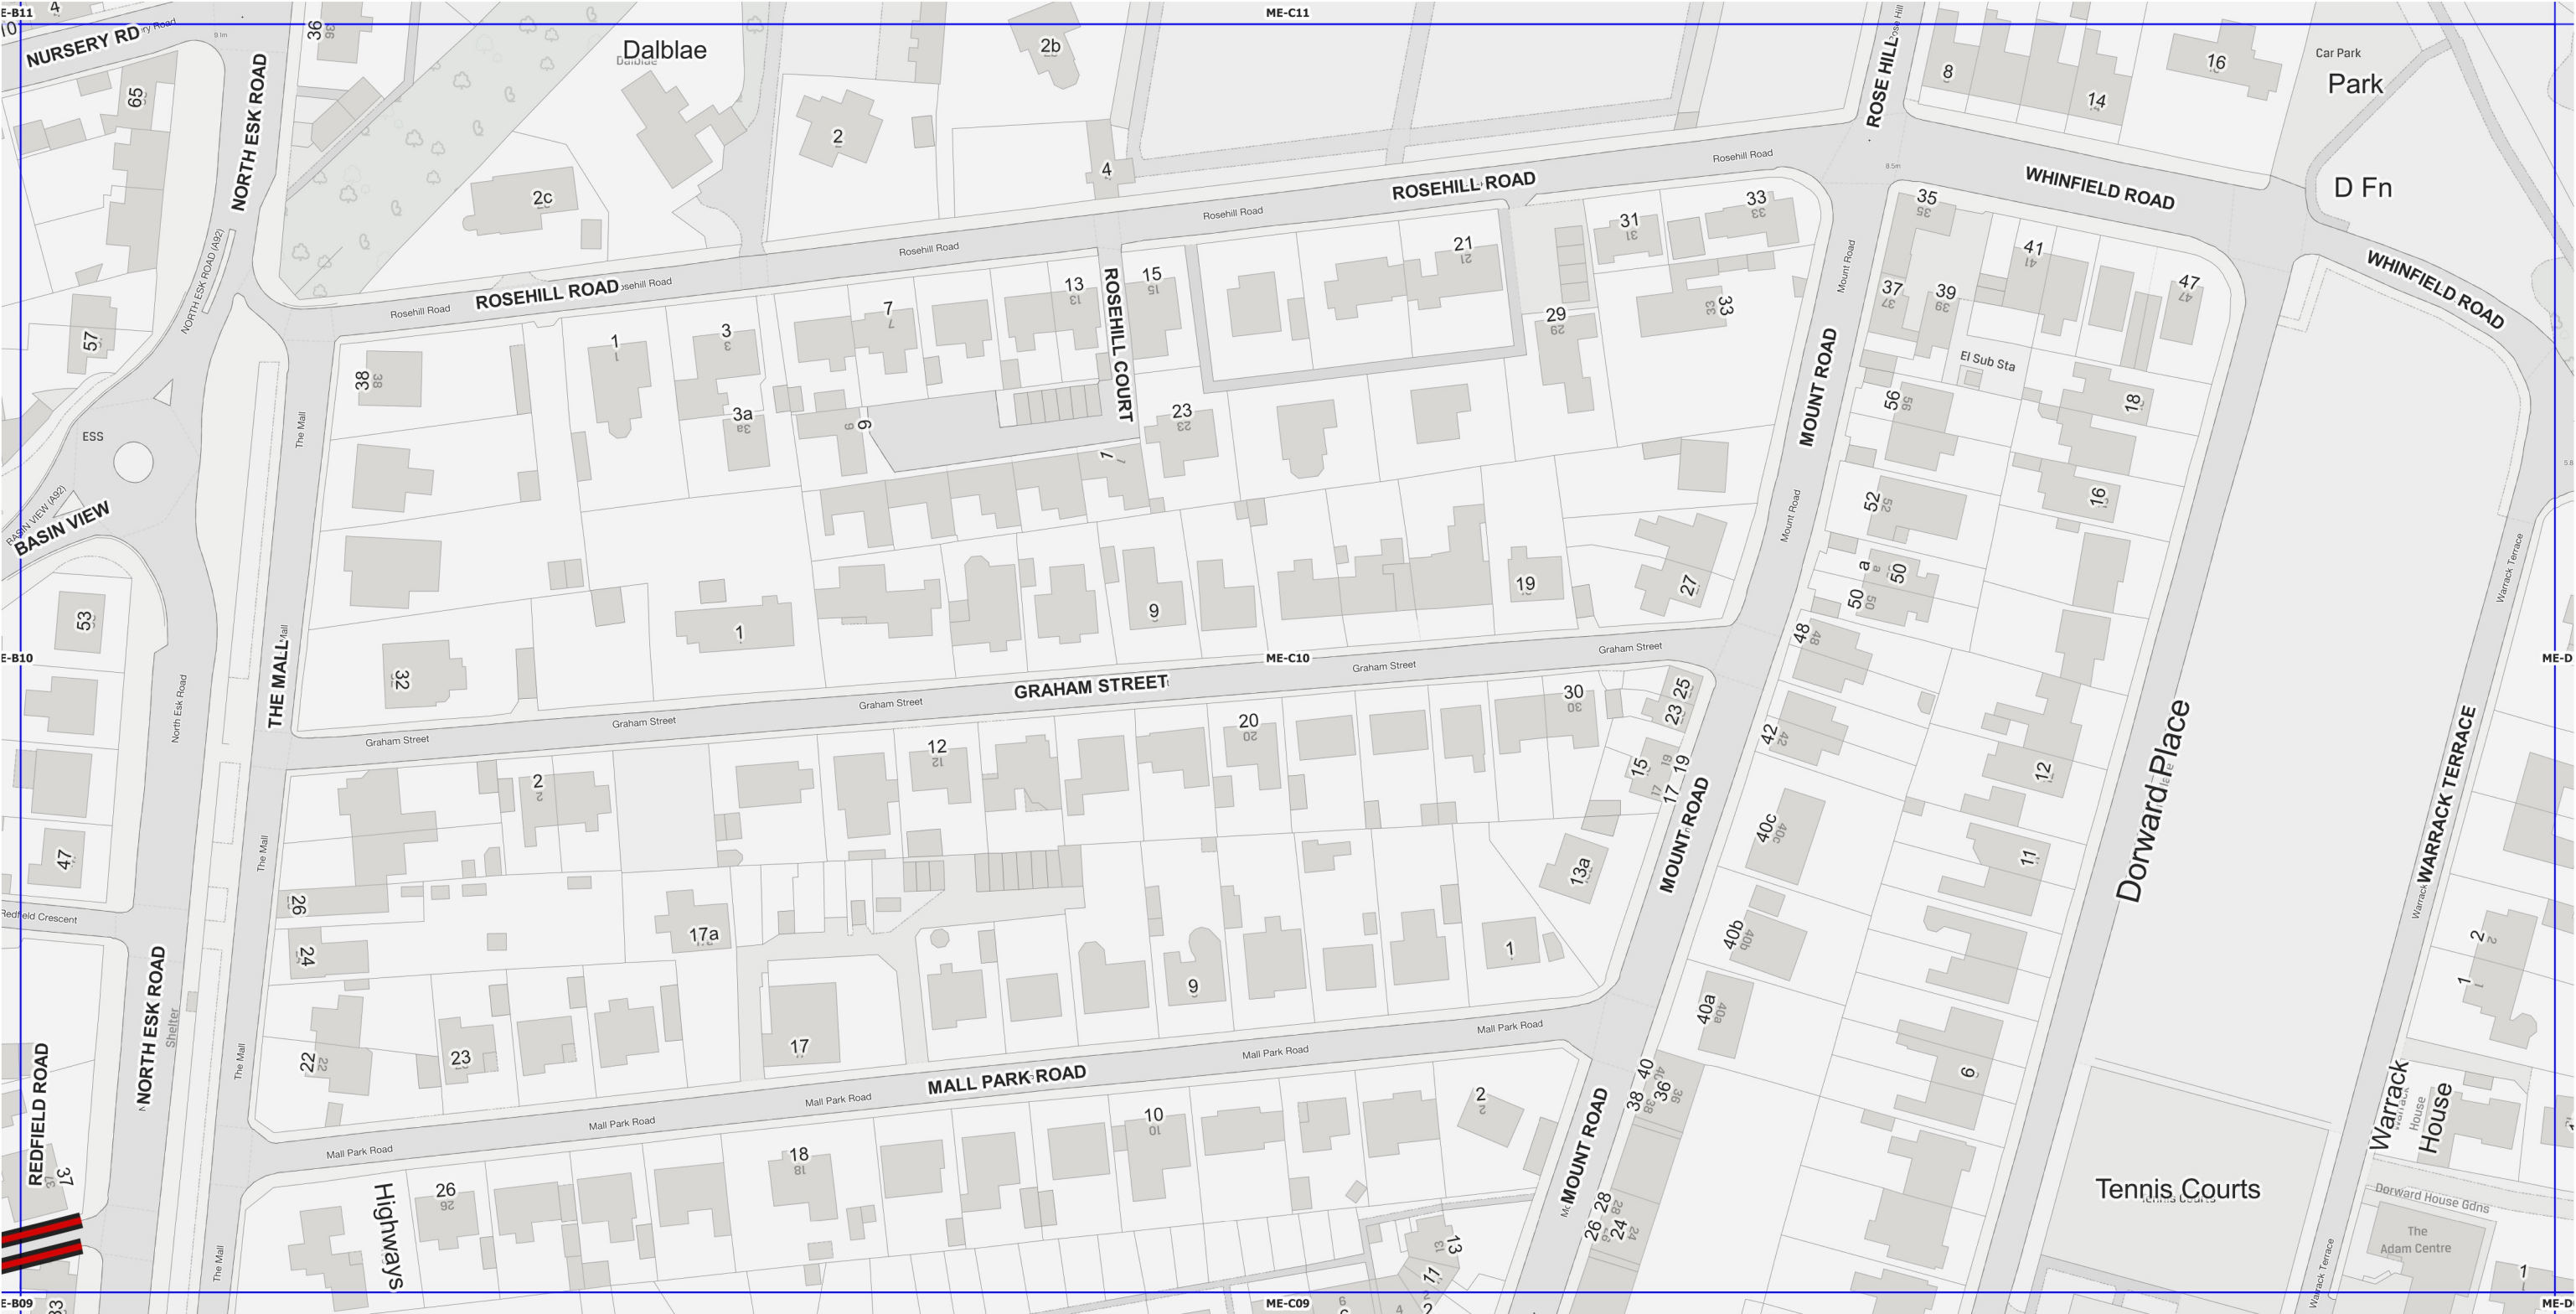

Legend

 No Waiting at any time

Plan No. : ME-C10

Effective Date: 14 September 2020

Scale: 1:1250

This is plan No. ME-C10 referred to in the Angus Council (Prohibition and Restriction of Waiting and Loading) (On Street Parking) (Decriminalised Enforcement) (No.4) Order 2020





Schedule 2

ANGUS COUNCIL (PROHIBITION AND RESTRICTION OF WAITING AND LOADING) (ON-STREET PARKING) (DECRIMINALISED ENFORCEMENT) (No.4) Order 2020 On-Street Plans



Legend

 No Waiting at any time

Plan No. : ME-C12

Effective Date: 14 September 2020

Scale: 1:1250

This is plan No. ME-C12 referred to in the Angus Council (Prohibition and Restriction of Waiting and Loading) (On Street Parking) (Decriminalised Enforcement) (No.4) Order 2020

