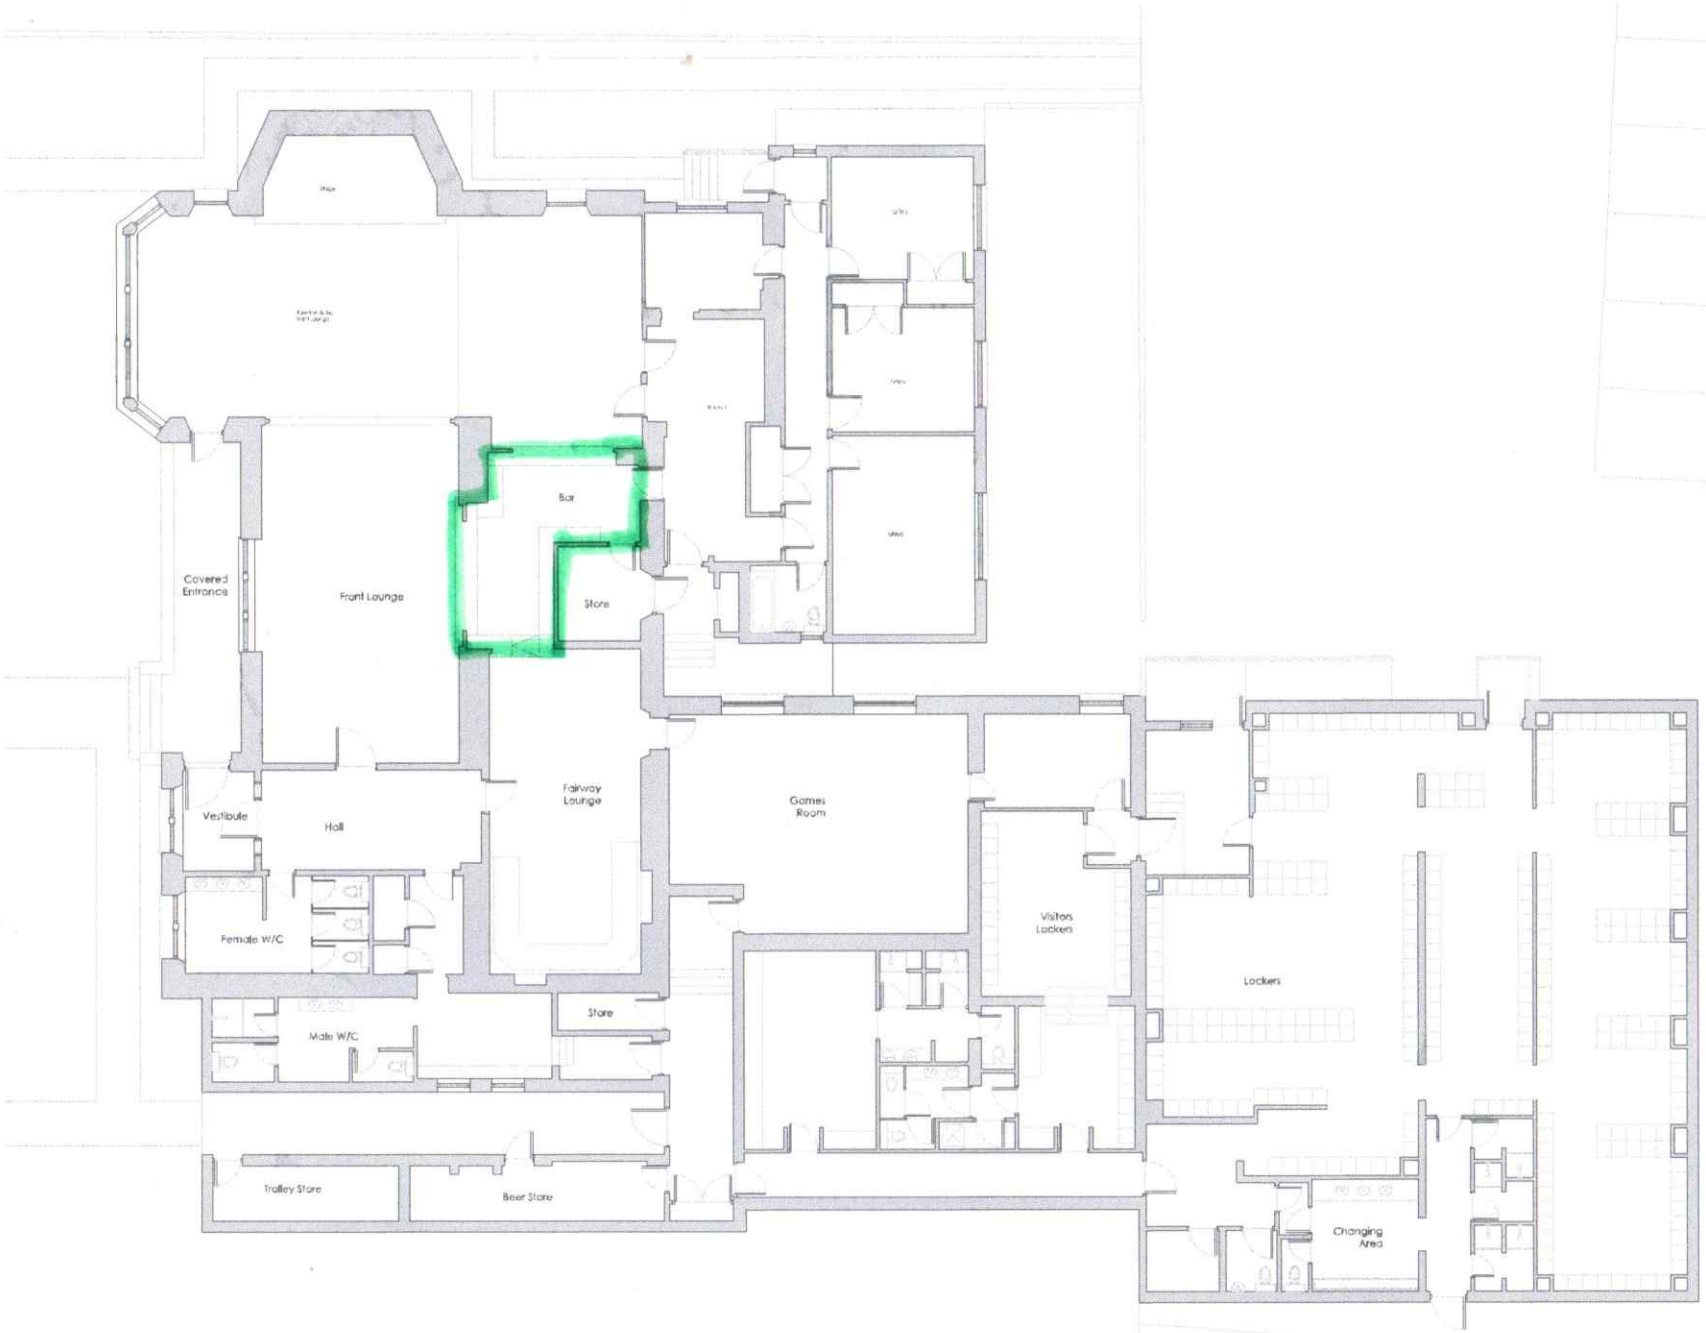

Existing Floor Plans 1:50

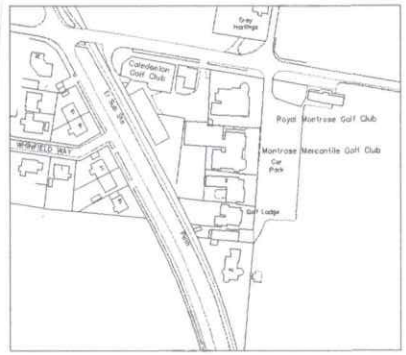

Existing Site Plan 1:1250

john d crawford Ltd