BRUNTON DESIGN
CHARTERED ARCHITECTS

APPENDIX 1

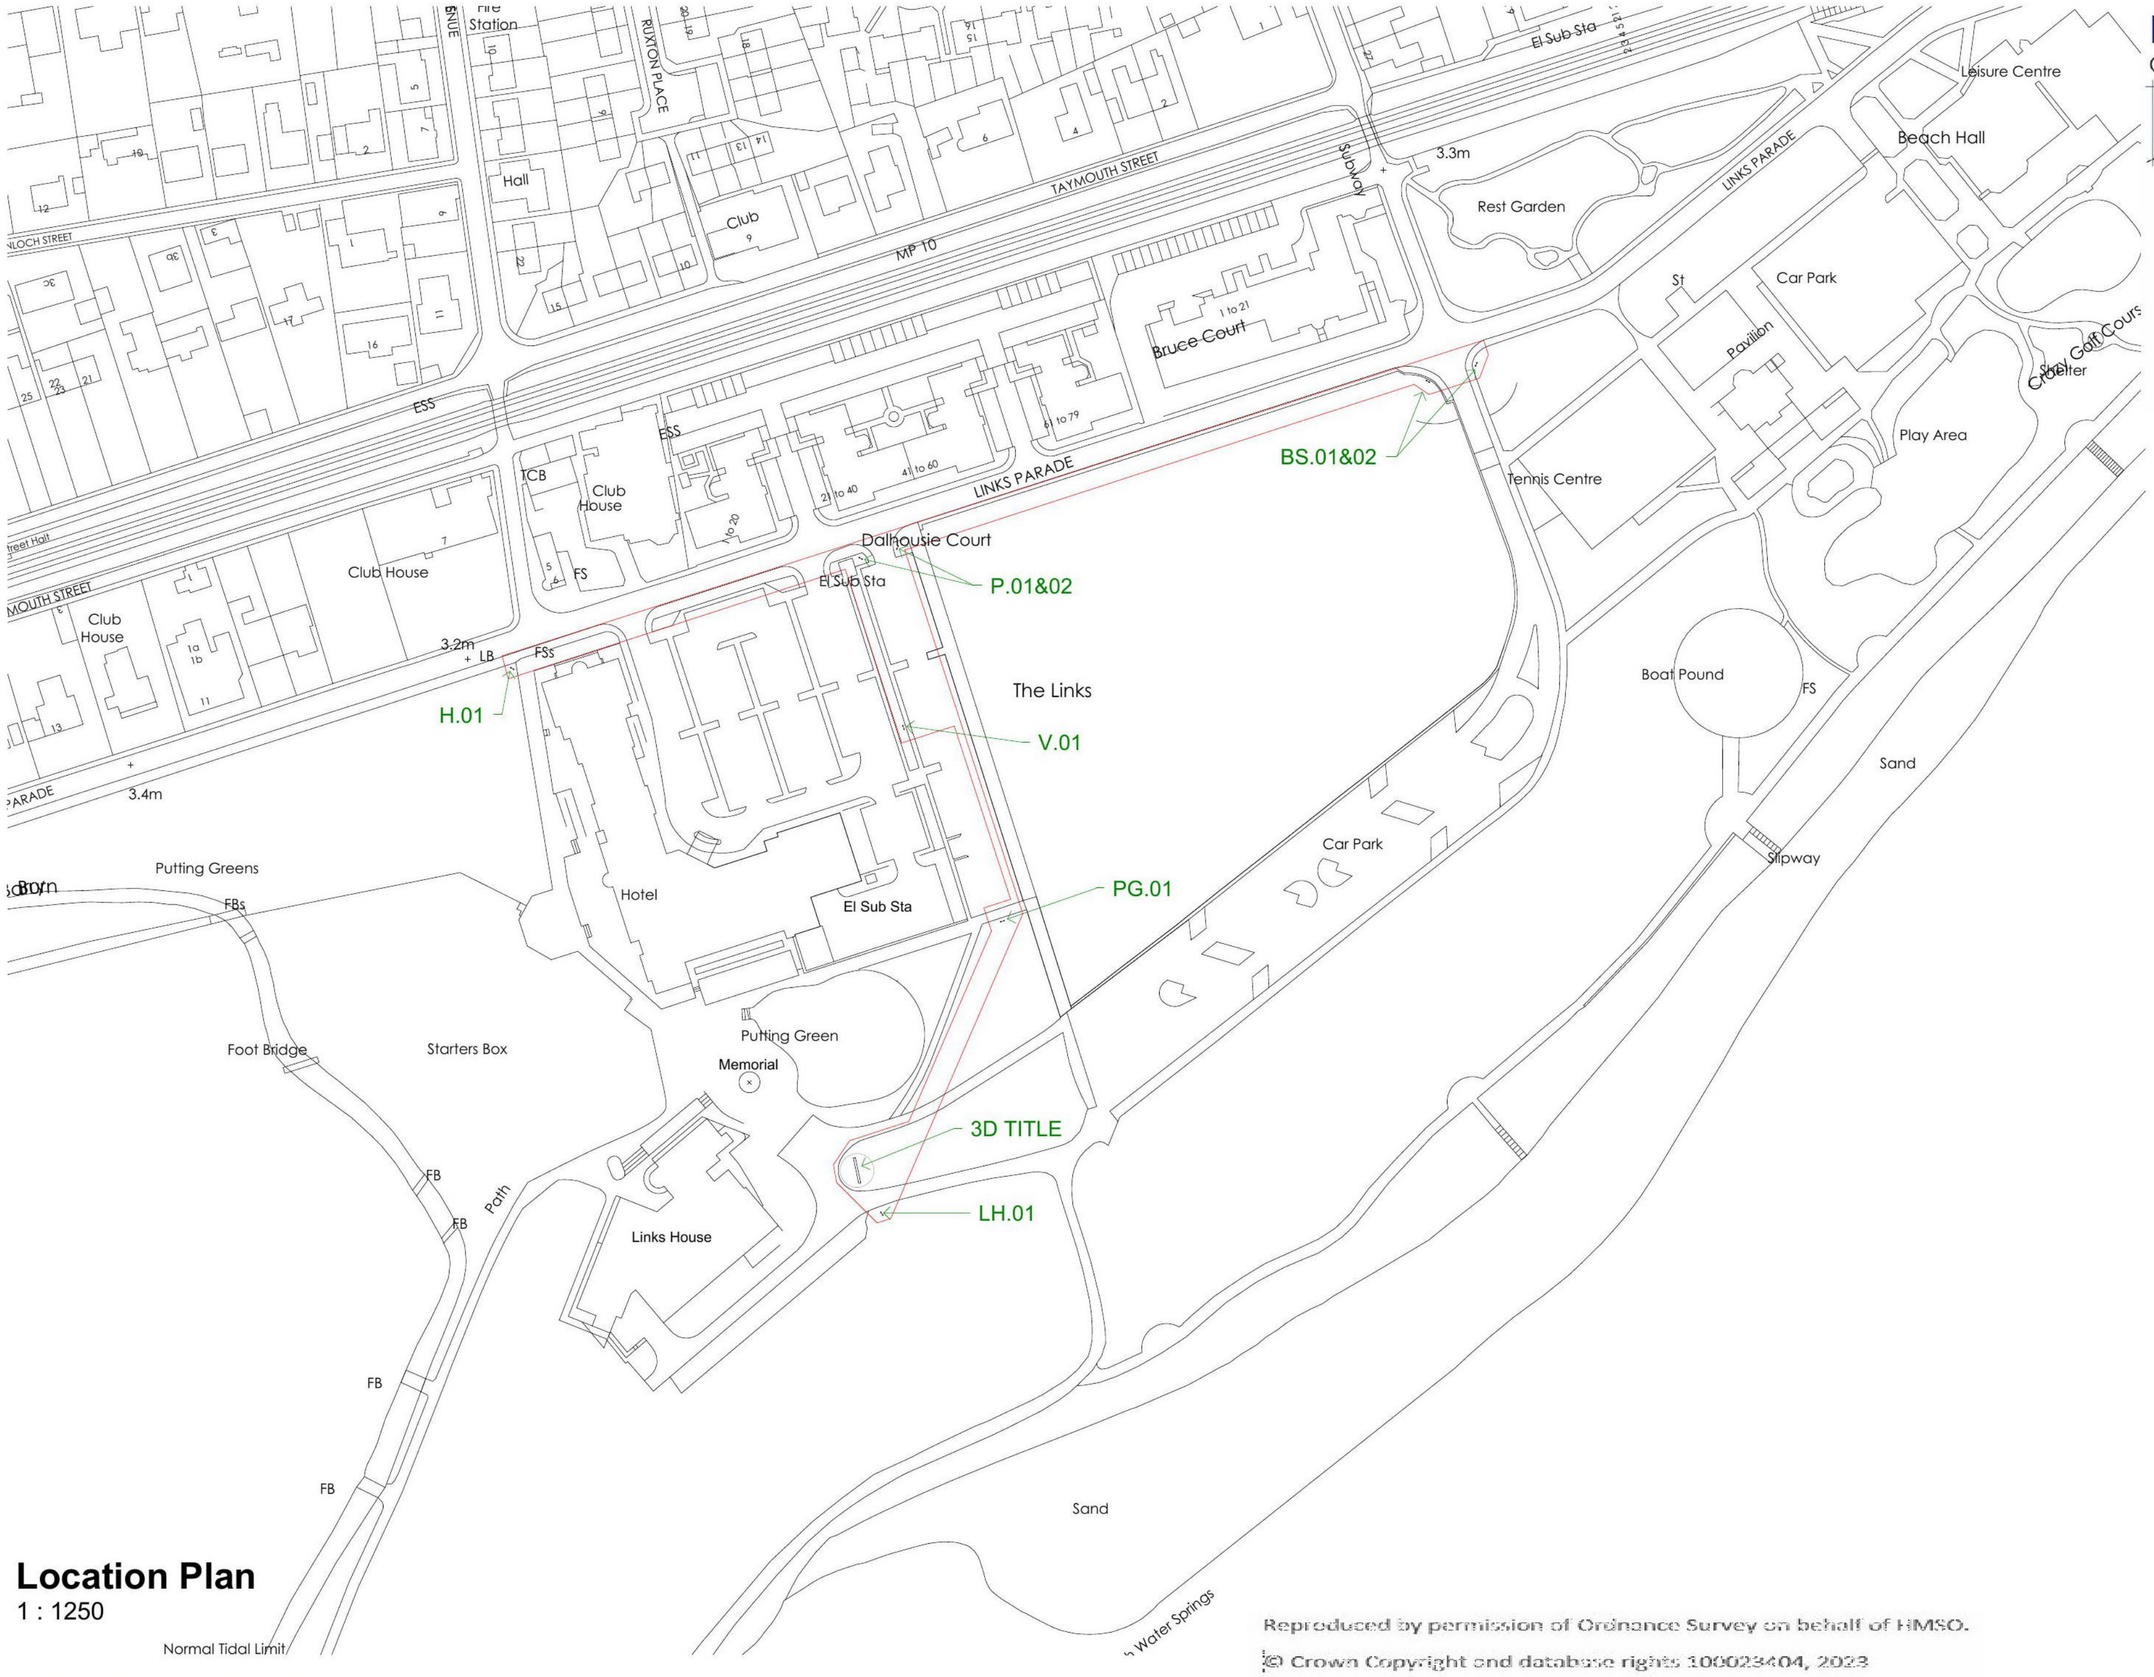

Location Plan

1 : 1250

N

10 0 10 20 30 40 50
SCALE 1:1250 m

Reproduced by permission of Ordnance Survey on behalf of HMSO.
© Crown Copyright and database rights 100023404, 2023

REV	Description	Date

Client: CGLMC Ltd

Project: Erection of wayfinding signage at various sites around Links Parade

Sheet Name: Location Plan

paper size: A2

Drawing Number: 2658_ PL_ 001

© BRUNTON DESIGN | CHARTERED ARCHITECTS
w: bruntondesign.com
a: design studio, 95 dundee street, carnoustie, dd7 7ew
t: 01241 858153 f: 01241 858154
e: architects@bruntondesign.com