North

Proposed Location Plan
1:500

0 10 25 50m

SCALE 1:500

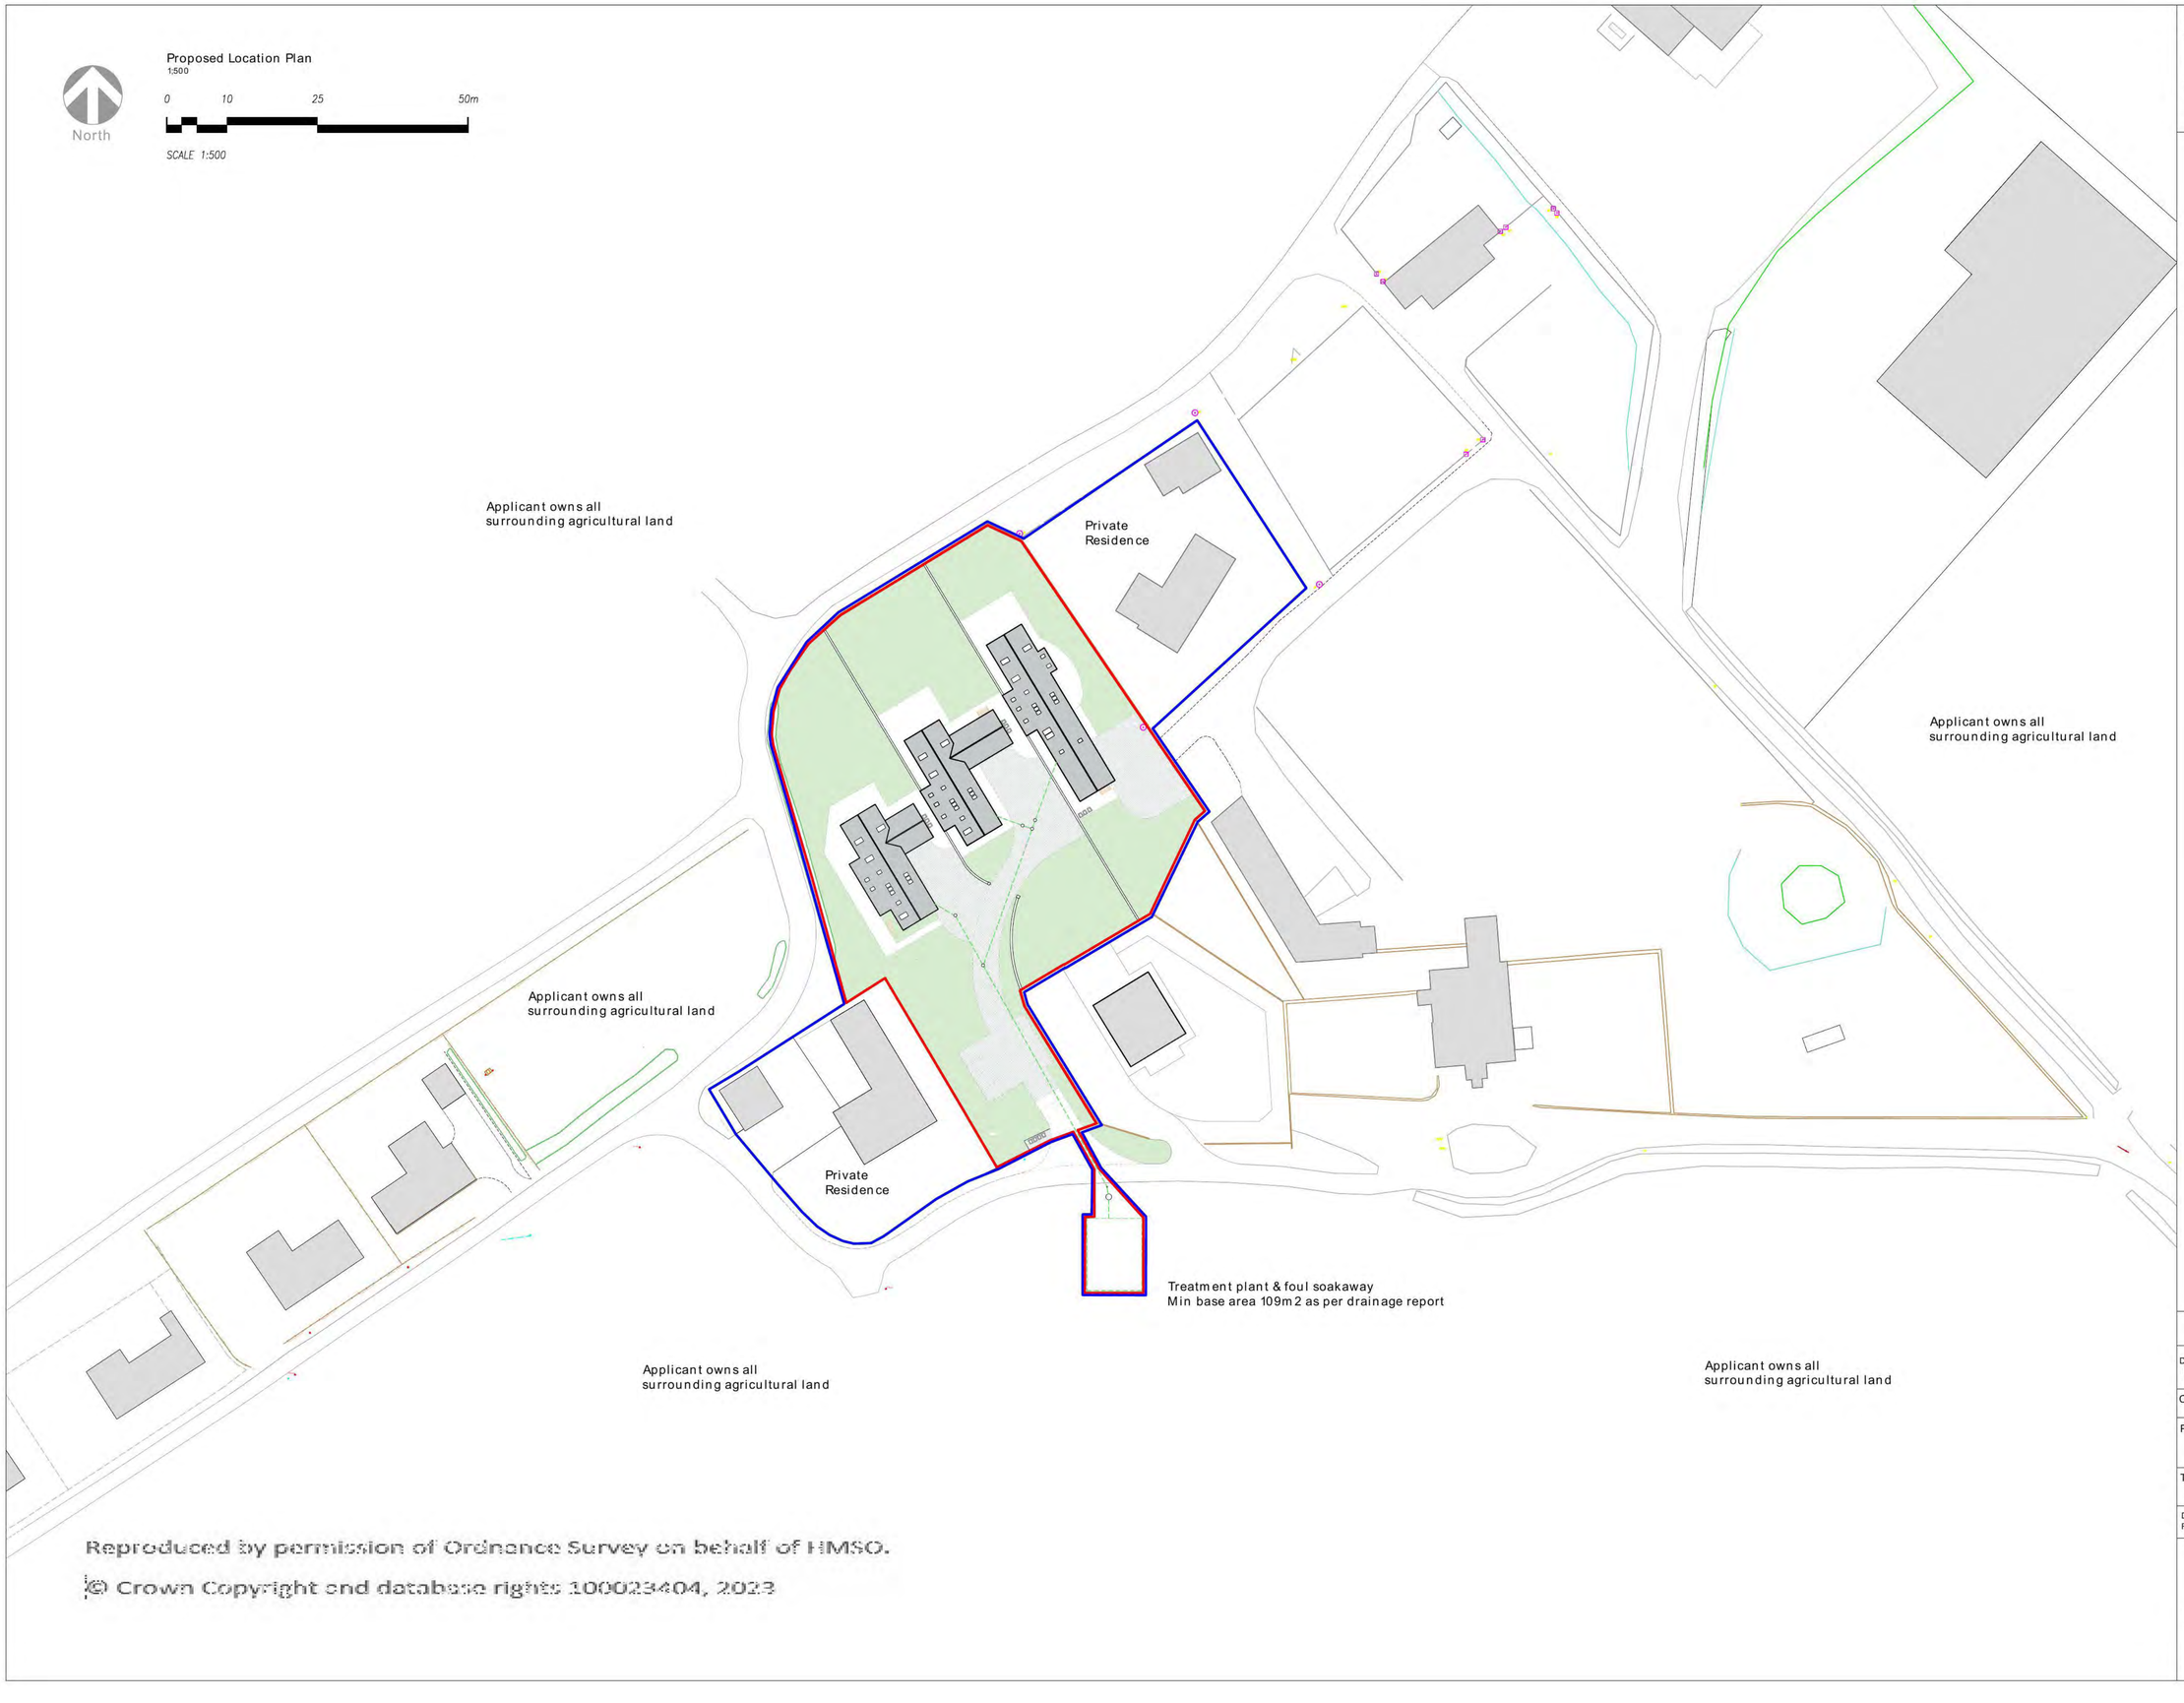

Reproduced by permission of Ordnance Survey on behalf of HMSO.
© Crown Copyright and database rights 100023404, 2023

This drawing is solely for the purpose of obtaining Planning Approval.

This drawing is NOT suitable for construction.

Do NOT scale this drawing for construction purposes.

APPENDIX 1

A1		REV	
Date of Issue	Day > / Month > / Year >		Drawn By: DP
Client;	Mr I Gall		
Project;	*Proposed Demolition of derelict steading and Erection of 3no dwellings at Glenskinno Farm Wellhill Montrose DD10 9LG*		
Title;	Proposed Location Plans		
Drawing Ref;	JDC - 1196 - A301 - PL		

CRAWFORD architecture

Office Address:
72 New Wynd Montrose, Angus, DD10 8RF

Tel: 01674 672064
Email: info@crawfordarchitecture.co.uk
Web: www.crawfordarchitecture.co.uk