


1 K1 - Proposed Kerb:Granite upstand, silver grey
Scale: 1:20 Plan

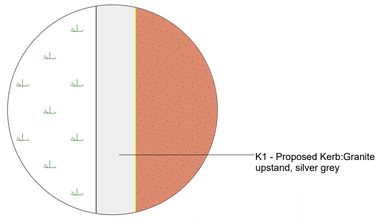


1 K1 - Proposed Kerb:Granite upstand, silver grey
Scale: 1:20 Plan




2 E1 - Proposed Enhanced Public Realm Edging: Granite
Scale: 1:20 Plan

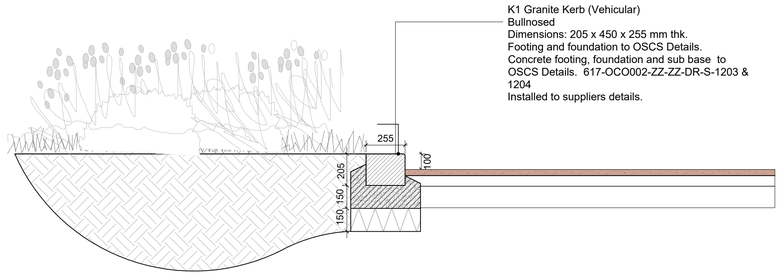


2 E1 - Proposed Enhanced Public Realm Edging: Granite
Scale: 1:10 Section

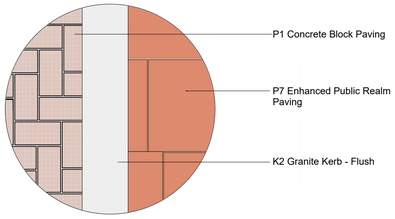


3 E2 - Proposed Metal Edge
Scale: 1:20 Plan

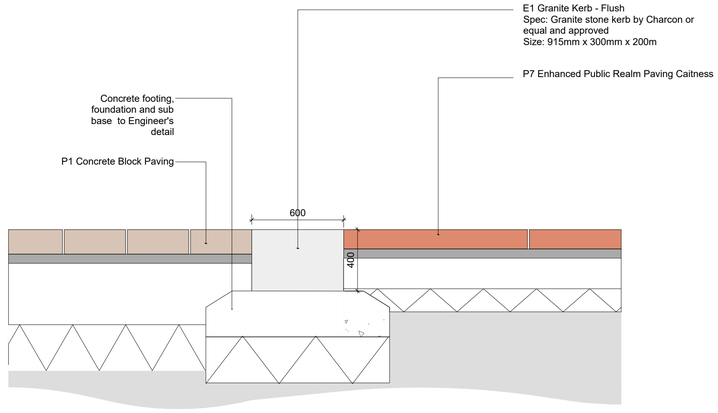


3 E2 - Proposed Metal Edge
Scale: 1:10 Section

## NOTES

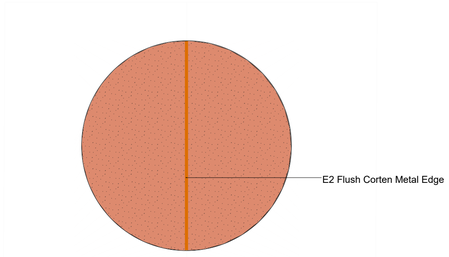1. ALL DIMENSIONS IN MILLIMETERS UNLESS OTHERWISE NOTED.
2. GROUND INVESTIGATION SHOULD BE UNDERTAKEN PRIOR TO CONSTRUCTION STAGE. INFILTRATION TESTING TO BE UNDERTAKEN TO BRE365 STANDARDS AND MONITORING OF GROUND WATER LEVEL TO BE UNDERTAKEN TO ASSESS THE MAXIMUM WATER LEVEL.
3. GREENBLUE PRODUCTS SHOWN ARE INDICATIVE

| Rev | Date | Description | Prod. | Chk. | Rev. | App. |
|---|---|---|---|---|---|---|

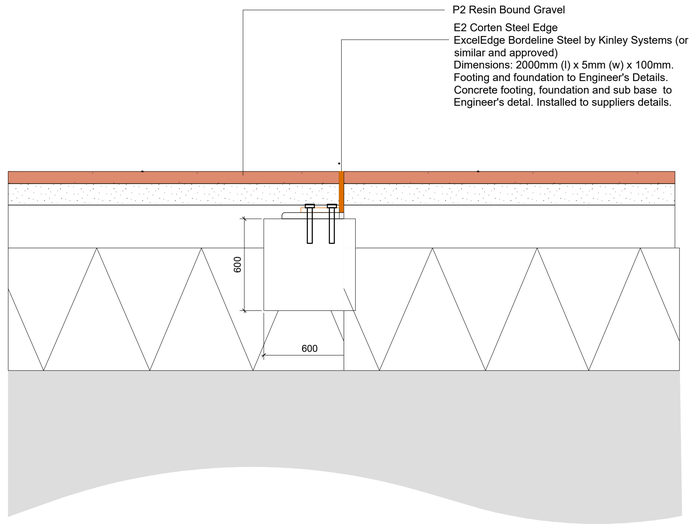Project:

Arbroath - A Place For Everyone

Site

Client

Angus Council
Angus House, Sylvie Way,
Orchardbank Business Park,
Forfar
DD8 1AN


Registered office:
80 Fenchurch
Street
London
EC3M 4BY

Coordinating office:
16th Floor,
103 Colmore Row,
Birmingham B3 3AG
Tel: 44 (0)121 516 1818

www.arcadis.com

© Copyright reserved

Drawing Title:

Arbroath - A Place For Everyone

# Hard Landscape Details

Sheet 2 of 2

| | | |
|---|---|---|
| Designed: | Signed | Date |
| Produced: | Signed | Date |
| Checked: | Signed | Date |
| Reviewed: | Signed | Date |
| Approved: | Signed | Date |

Design Stage:

| | | |
|---|---|---|
| Original Size: A1 | Grid: O3 | Datum: AOD |
| Suitability Code: 90 | Scale: 1:10 | Project Number: 10042248 |

Suitability Description:

Landscape

| Drawing Number: | Revision: |
|---|---|
| 10042248-ARC-ELS-ZZ-DR-LV-00018 | P01.1 |