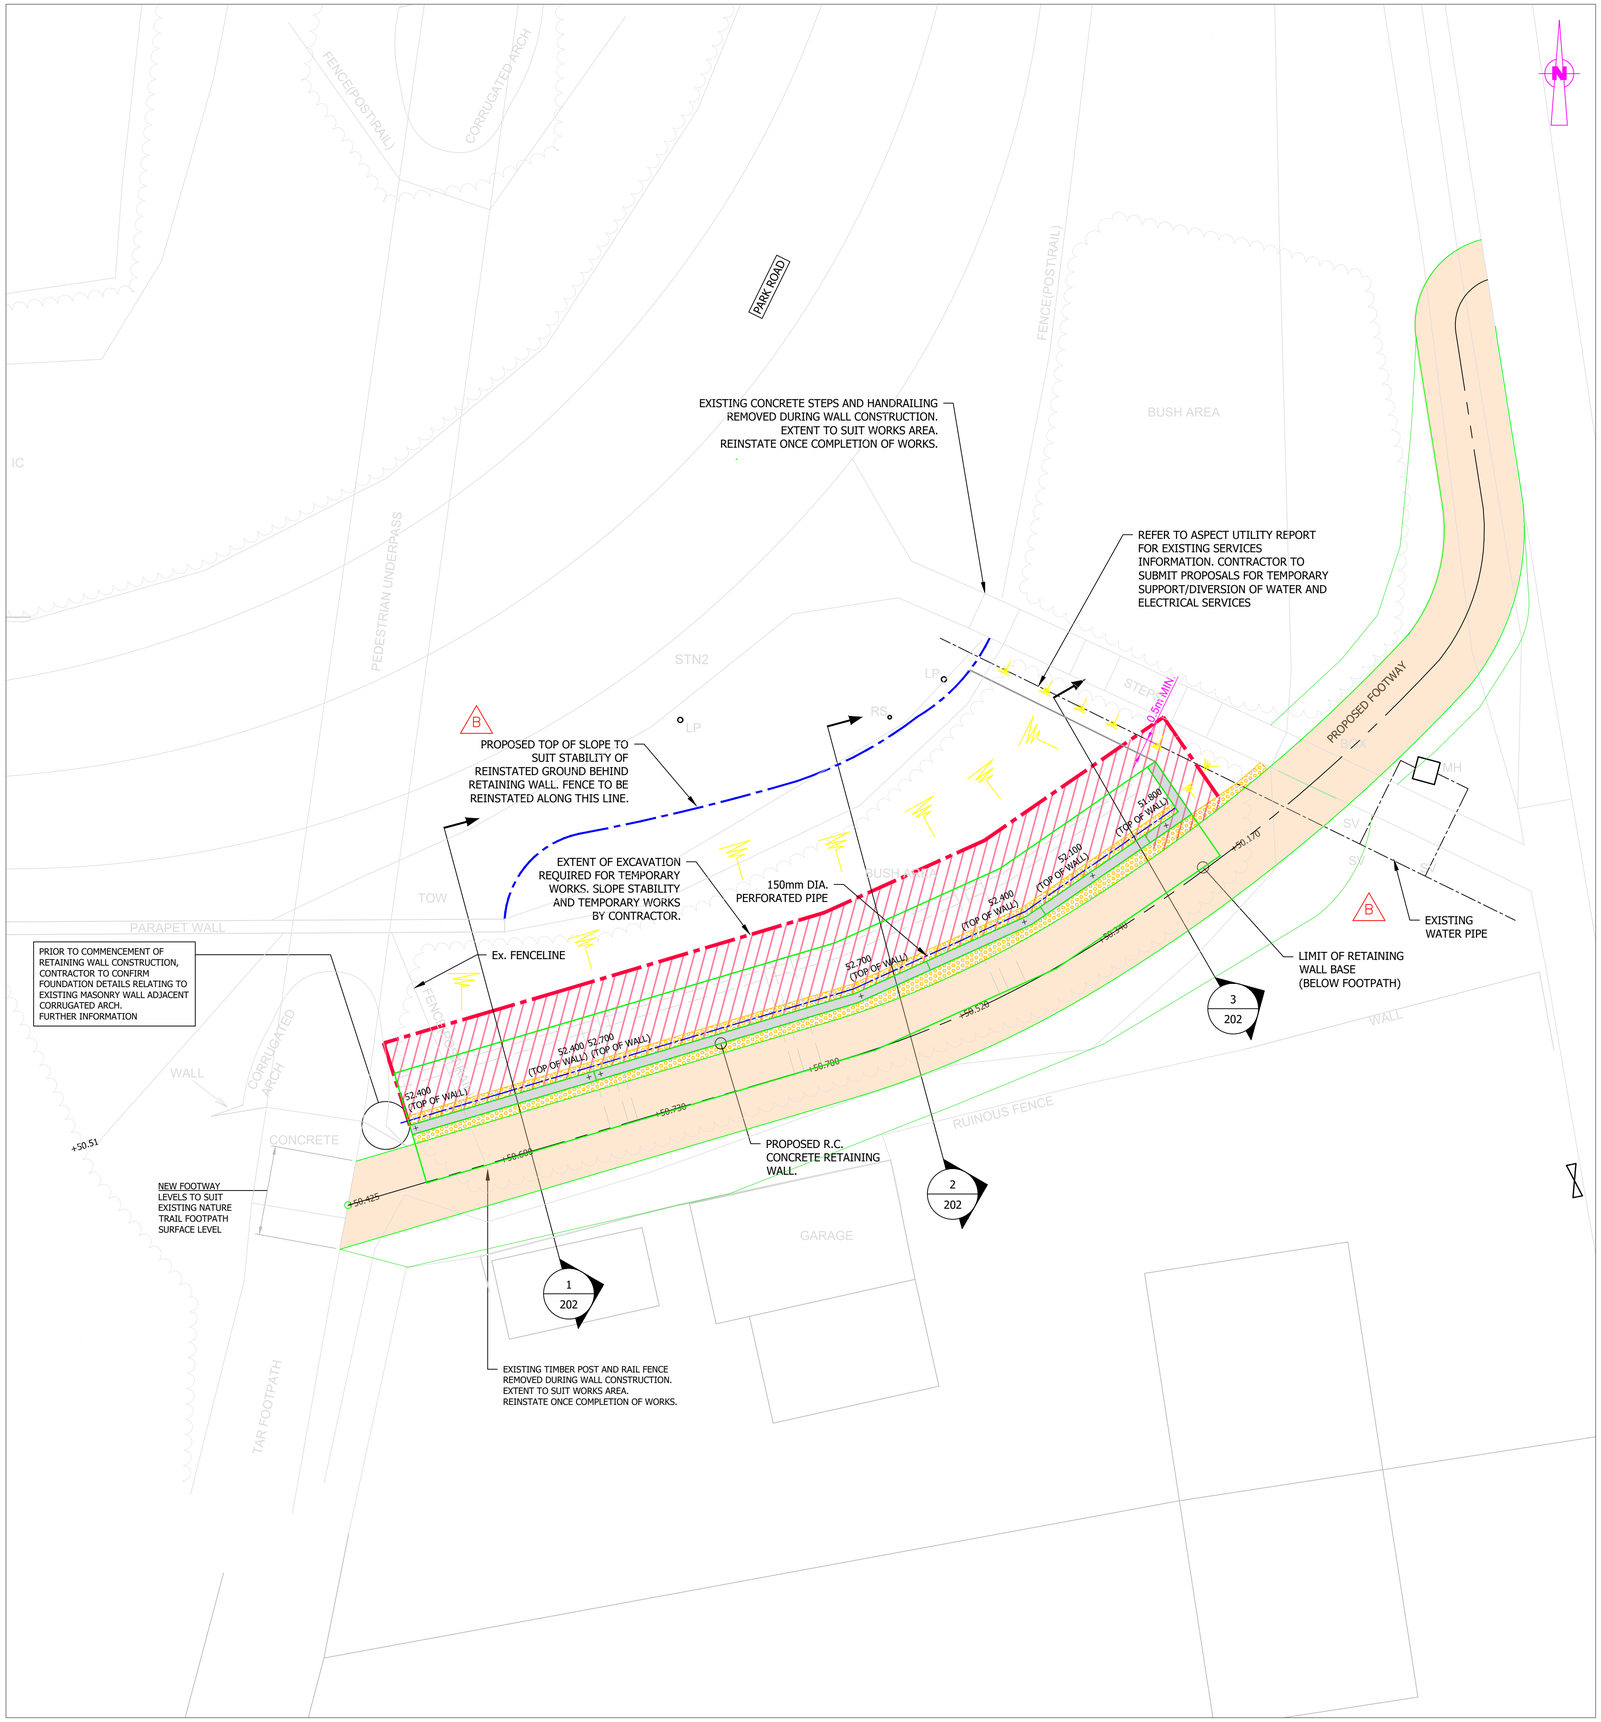

Proposed Works Area 2

SCALE 1:100

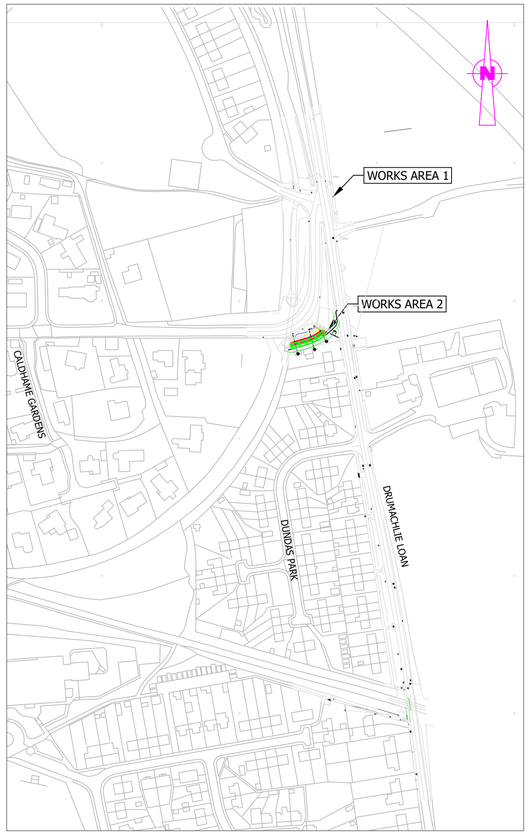

Key Plan

NTS

Notes:

1. All dimensions are in millimetres unless noted otherwise.
2. Do not scale from this drawing.
3. Refer to drawing series 224004-100 for works area 1 information.
4. Refer to drawing series 224004-200 for works area 2 information.
5. Refer to Holequest report for GI information.
6. Refer to Aspect Utility Survey documents for further services information.

Legend:

- Proposed footway
- Proposed verge
- Proposed filter trench